© Bowker Sadler Partnership Limited

This drawing is the subject of copyright which vests in Bowker Sadler Partnership Limited. It is an infringement of copyright to reproduce this drawing, by whatever means, including electronic, without the express written consent of Bowker Sadler Partnership Limited which reserves all its rights.


Bowker Sadler Partnership Limited asserts its rights to be identified as the author of this design

- Drawing not to be scaled
- Report Errors and Omissions to the Architect.
- Check all dimensions on site
- Drawing to be read in conjunction with the Health and Safety Plan and all relevant Risk Assessments


1:5 1:50 1m 2 3

1:1 1:100 1m 2 3 4 5 6


Note:
For more information, refer to the following drawing references for details:
- All wall types drawing ref: 2030-2041.
- Ground floor plinth setting-out drawing ref: 2025 & 2026.
- All doors to be read in conjunction with Fire Strategy Plans drawing ref: 4010.
- Serrated brickworks setting-out drawing ref: 6015-6021.

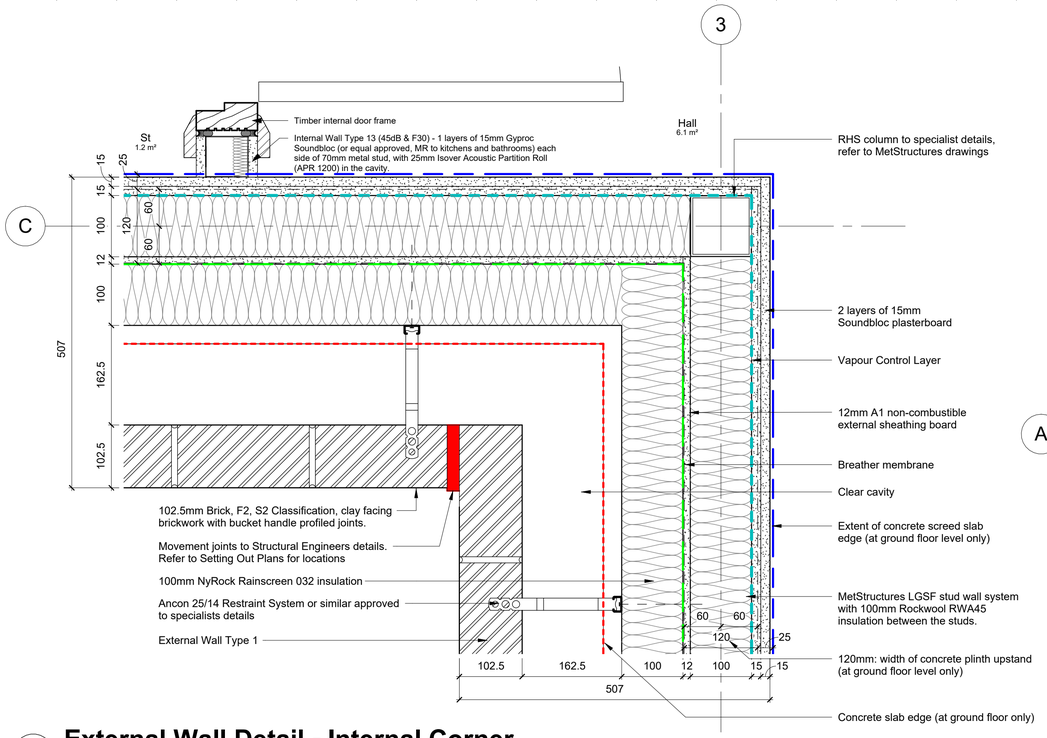

1 External Wall Detail - Internal Corner
1 : 5

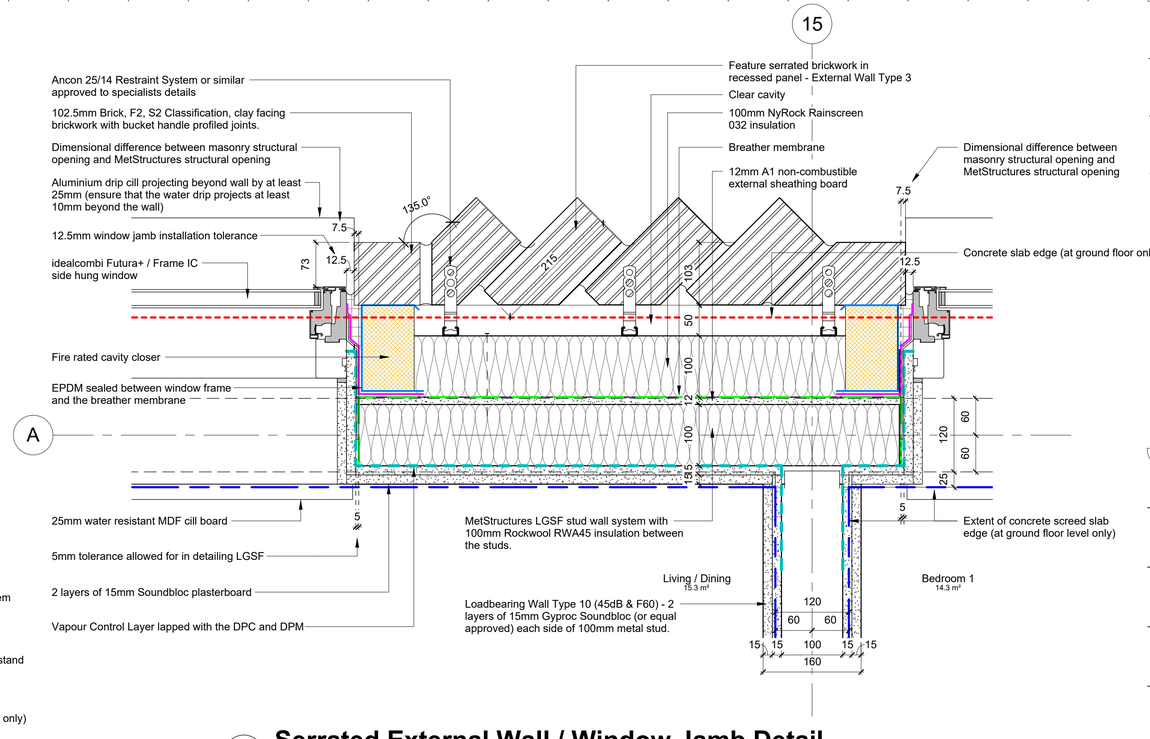

2 Serrated External Wall / Window Jamb Detail
1 : 5

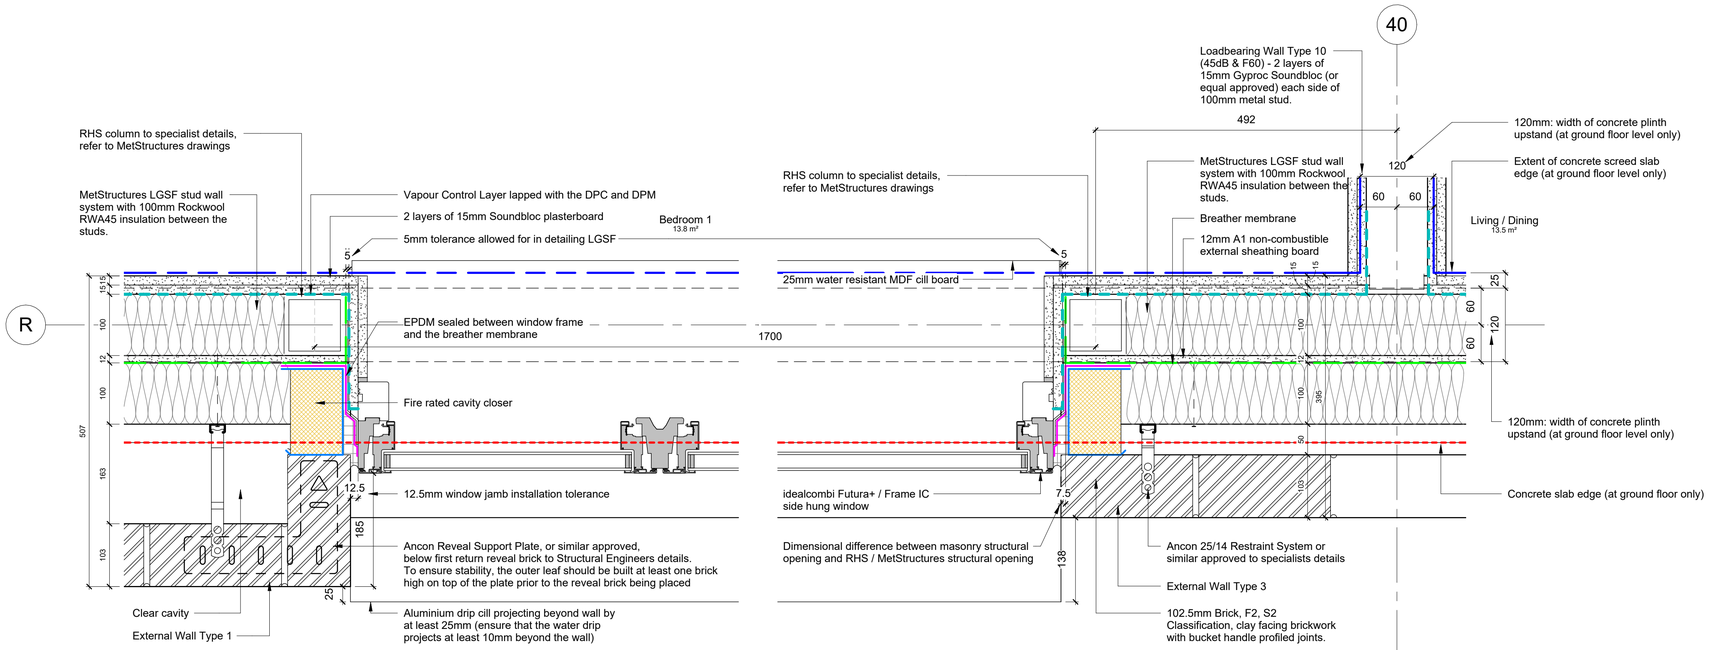

3 External Wall / Window / Recessed brick Panel Detail
1 : 5

Rev.	Date	Drn.		Chkd.
C02	01/06/26	WS	Details 2&3 added & notes updated.	ADS
C01	09/02/26	KLM	First Issue	ADS

BowkerSadler

Project
Grey Mare Lane, Beswick

Client
Great Places Housing Group

Drawing
Plan Details - Sheet 2

Scale	Sheet Size	Drawn	Checked	Date
As indicated	@ A1	ADS	KLM	09/02/2026

Project No.	Originator	Zone	Level	Form	Discipline	Number	Revision
22-049 -	BSA -	XX -	XX -	D -	A -	**6006**	C02

Status
Construction

Hatherlow House, Hatherlow, Romiley, Stockport, SK6 3DY
0161 406 7333 office@bowker-sadler.co.uk www.bowker-sadler.co.uk

\\bspcentralFolderRedirection\Data\WilsonS\My Documents\a - apartments-working_wilson.sales399\05.rvt