



3 Bay Study Elevation GF and FF
1 : 20

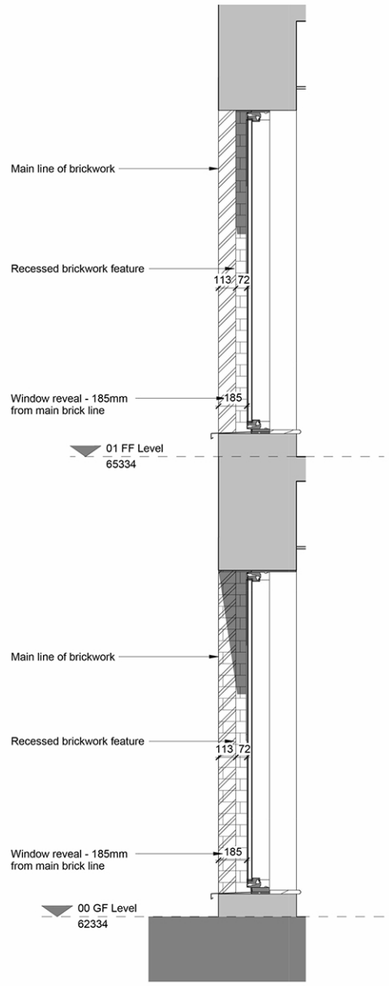

2 Bay Study Section
1 : 20

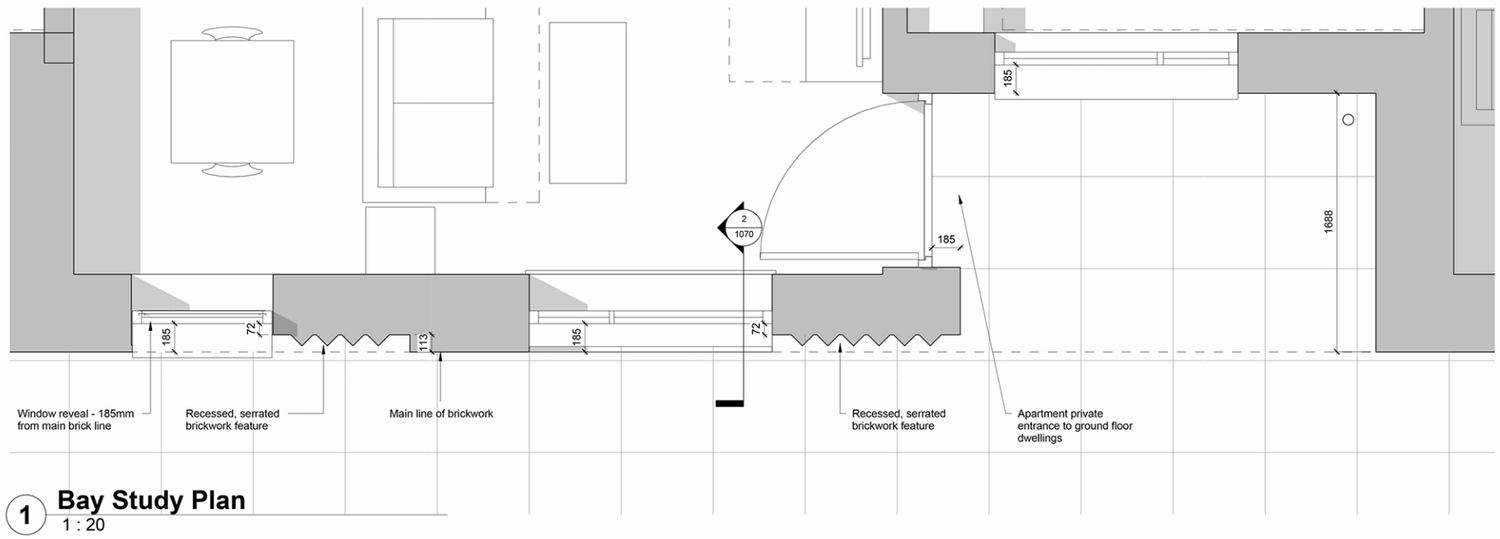

1 Bay Study Plan
1 : 20



Sample panel as inspected on site 23.02.26
(with Beige Grey overlay)

Materials
Brick - Kassandra red multi
Metal items RAL 7006 Beige Grey

© Bowker Sadler Partnership Limited

This drawing is the subject of copyright which vests in Bowker Sadler Partnership Limited. It is an infringement of copyright to reproduce this drawing, by whatever means, including electronic, without the express written consent of Bowker Sadler Partnership Limited which reserves all its rights.

Bowker Sadler Partnership Limited asserts its rights to be identified as the author of this design

- Report Errors and Omissions to the Architect.
- Check all dimensions on site
- Drawing to be read in conjunction with the Health and Safety Plan and all relevant Risk Assessments

1:5
1:50 1m 2 3

1:1
1:100 1m 2 3 4 5 6

Rev.	Date	Dm.	Chkd.
P01	24/02/26	KLM	External finishes and window & door reveal depth updated. CL

BowkerSadler

Project
Grey Mare Lane, Beswick

Client
Great Places Housing Group

Drawing
Typical Bay Study_2

Scale	Sheet Size	Drawn	Checked	Date
1 : 20	@ A1	KLM	CL	17/10/2024

Project No.	Originator	Zone	Level	Form	Discipline	Number	Revision
22-049 -	BSA -	XX -	XX -	D -	A -	1070	P01

Status
Planning

Hatherlow House, Hatherlow, Romiley, Stockport, SK6 3DY
0161 406 7333 office@bowker-sadler.co.uk www.bowker-sadler.co.uk

C:\Users\KirstymDocuments\v - apartments-working_kirstym.rvt