Block 2 Reclad Proposal

Proposed Block 2
Illustrative View

Key Plan




Bell Phillips Architects

Block 6 Reclad Proposal


Existing Block 6 Bay Study



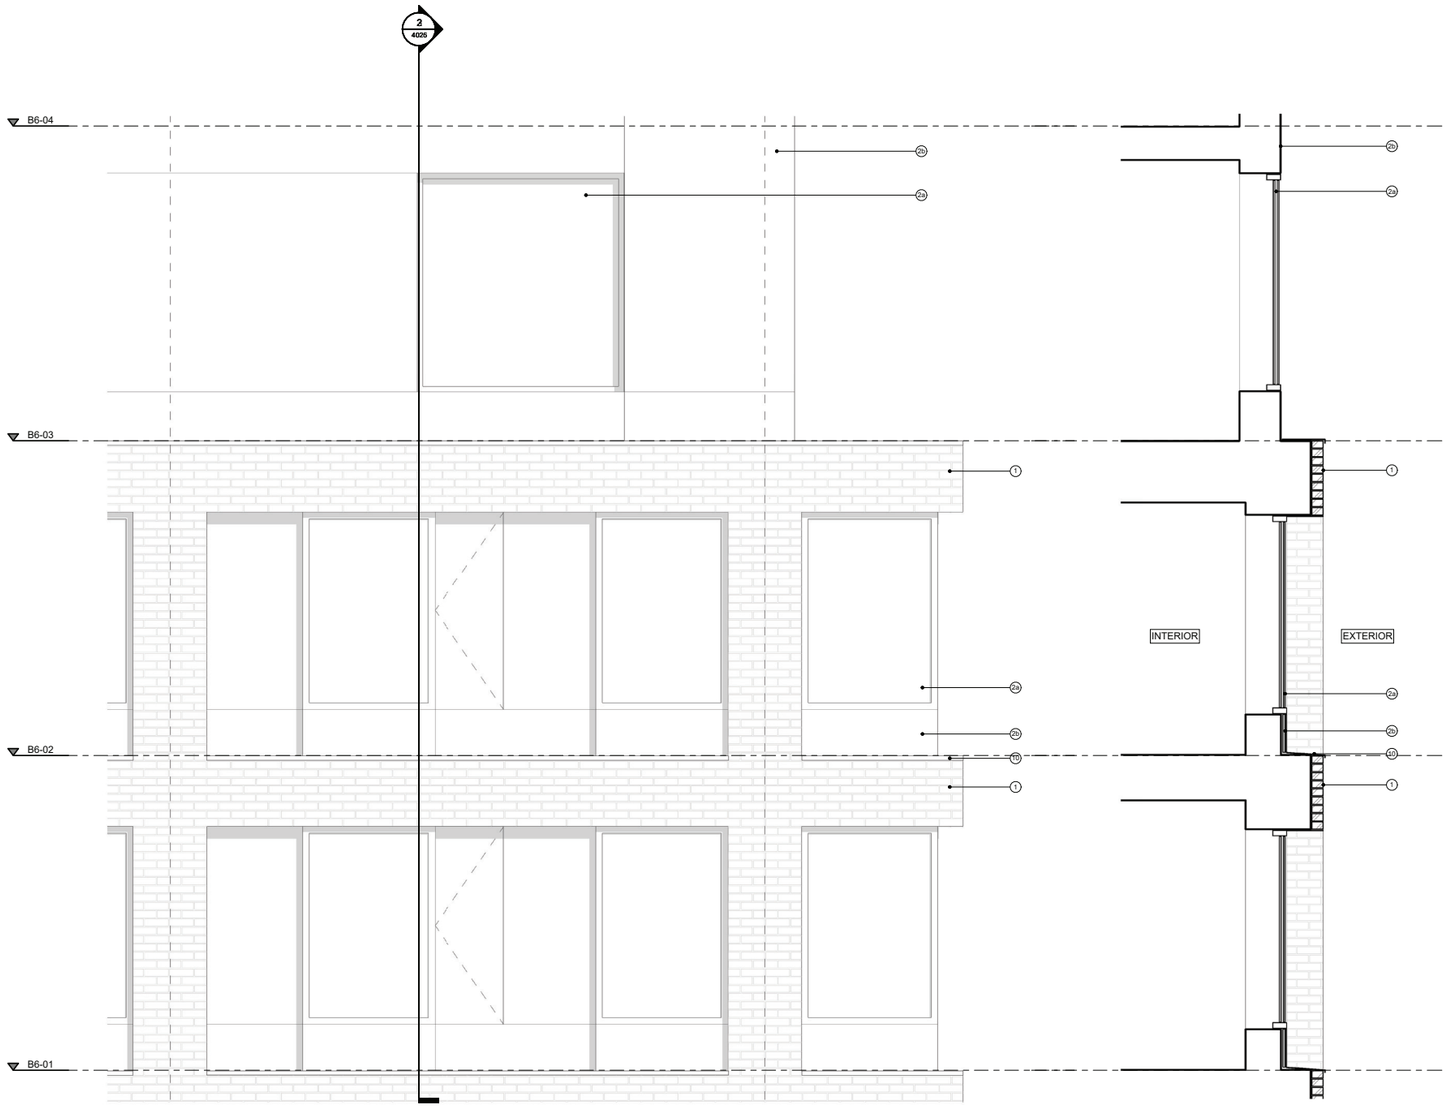

1 Block 6 Reclad - Bay Study - Existing Elevation
1 : 25

2 Block 6 Reclad - Bay Study - Existing Section
1 : 25

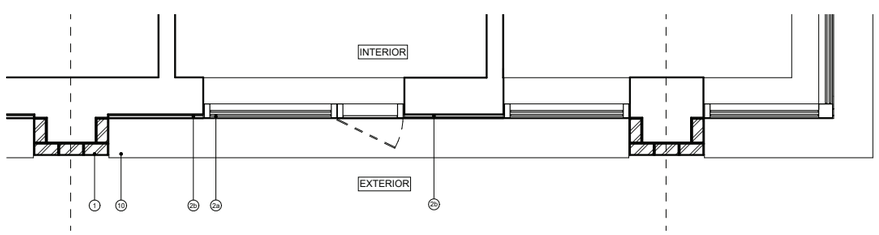



4 Block 6 Reclad - Bay Study - Existing Plan
1 : 25

Block 6 Reclad Proposal
Bay Study

Material Overview


1a. Brick Type A - Harbourne Red Multi or similar approved
2a. Brick Type B - Ruby Glazed or similar approved
6a. Fibre Cement Board - Equitone Natura N359 Ruby, or similar approved
7a. Precast Pigmented Concrete Parapet / Band / Coping in Cheshire Red finish
19b. PPC metal - RAL 3005

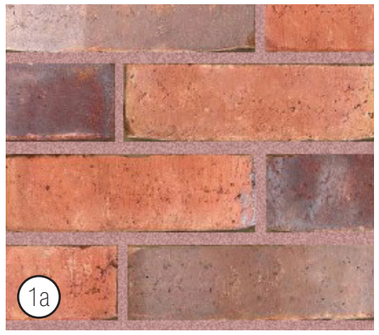


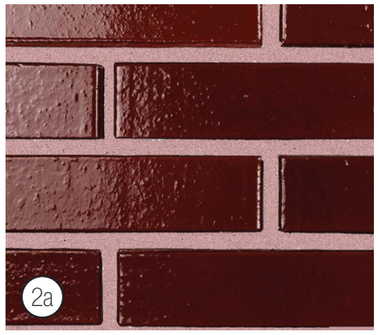






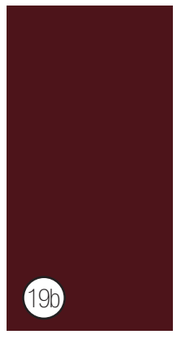

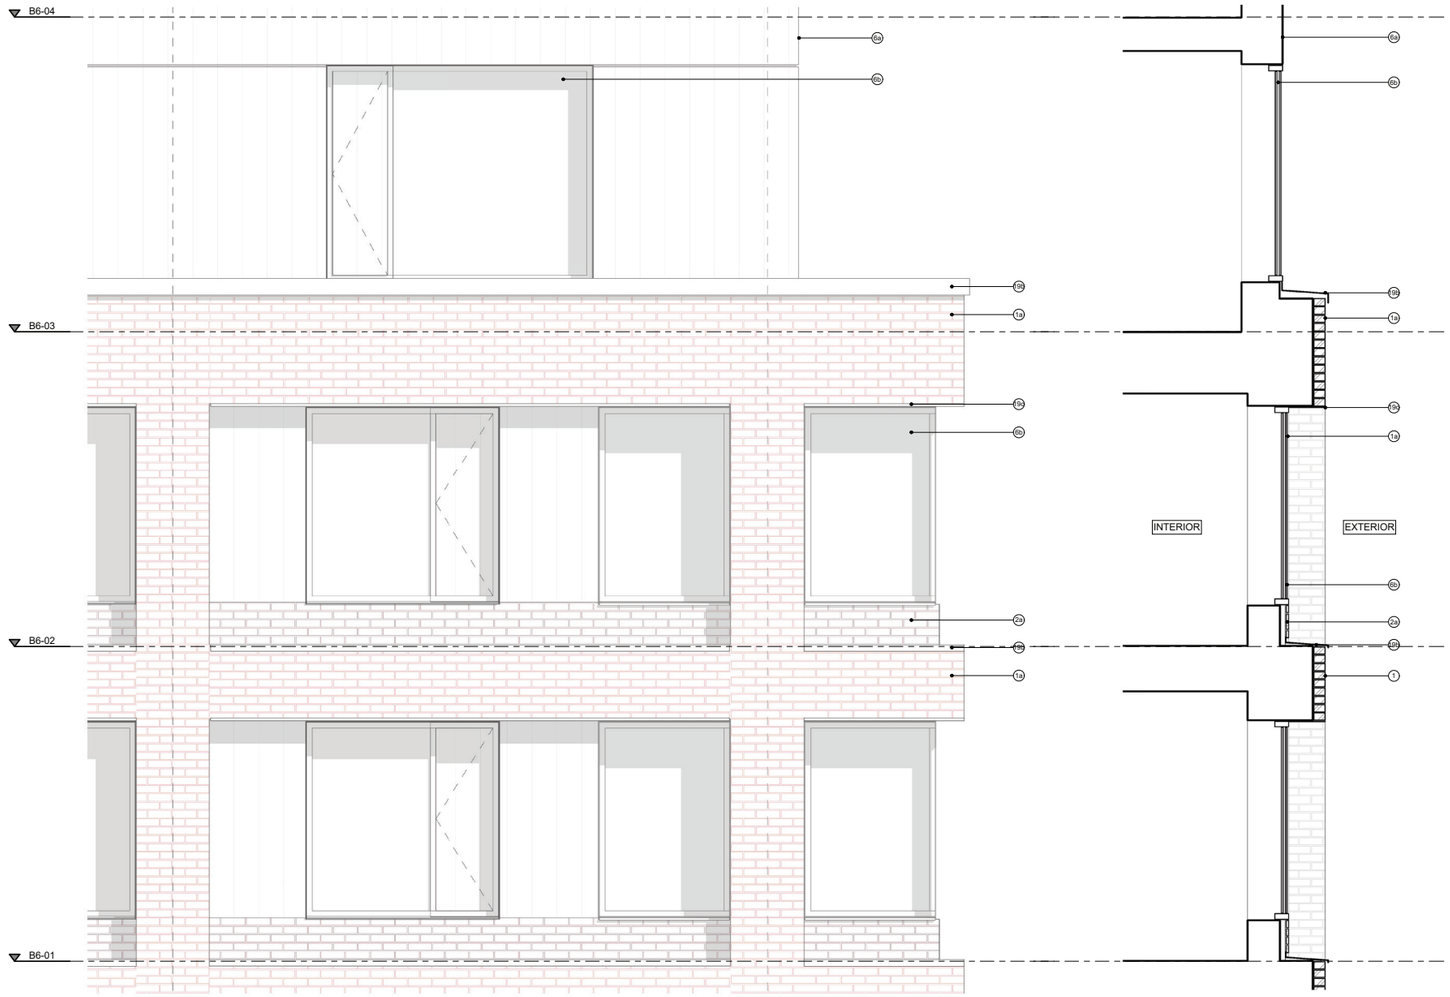

1 Block 6 Reclad - Bay Study - Proposed Elevation
1 : 25

2 Block 6 Reclad - Bay Study - Proposed Section
1 : 25

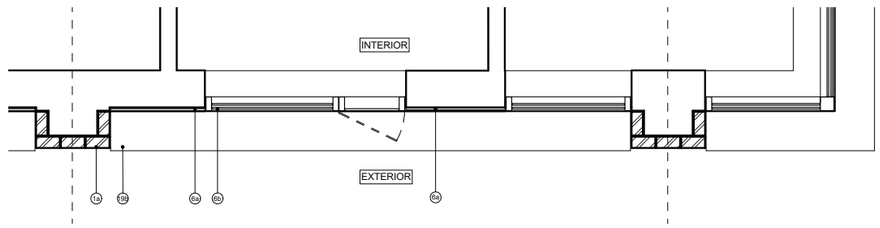

4 Block 6 Reclad - Bay Study - Proposed Plan
1 : 25

Block 6 Reclad Proposal

Proposed Block 6 Elevations

PROPOSED MATERIAL KEY:

1a. Brick type A (Harbourne Red Multi or similar approved) in stretcher bond
1b. Brick type A laid at 45° to create double serrated brick pier
1c. Brick type A laid at 45° to create serrated parapet
1d. Brick type A in double soldier course
2a. Brick type B (Ruby Glazed or similar approved) in stretcher bond
2b. Brick type B laid at 45° to create serrated spandrel panel
4a. Brick type D (Olive Green Glazed or similar approved) in stretcher bond
4b. Brick type D laid at 45° to create serrated wall / seating
5a. Brick type E (Marine Glazed or similar approved) in stretcher bond
5b. Brick type E laid at 45° to create serrated wall / seating

6a. Fibre Cement Board (Equitone Natura N359 Ruby or similar approved) lightweight rainscreen cladding at 225mm vertical panel spacing.
6b. Retained existing window system with integrated side vent panel in Fibre Cement Board (Equitone Natura N359 Ruby or similar approved) at 225mm vertical panel spacing, and with spandrel panel in Material 2a as described above
6c. Refurbished existing window system with spandrel panel in Material 2a as described above.


7a. Precast pigmented concrete parapet / band / coping (colour: Cheshire Red)
7b. Precast pigmented concrete brise soleil (colour: Cheshire Red)
7c. Precast pigmented concrete panel (colour: Cheshire Red)
7d. Precast pigmented concrete canopy (colour: Cheshire Red)
7e. Precast pigmented seat top (colour: Cheshire Red)

8. Precast pigmented soffit cladding to entrances (colour: Cheshire Red)


9. PPC Aluminium composite window (RAL 3005)
10. PPC glazed automated opening vent (RAL 3005)
11. PPC metal door/window (RAL 3005)
11b. Retained existing door / window

12. PPC metal railing (RAL 3005)
13. PPC metal louvre (RAL 3005)
14. PPC metal plant screen (RAL 3005)
15. PPC solid metal panel (RAL 3005)
16. PPC metal entrance gate / fence with diagonal frame (RAL 3005)
17. PPC metal signage (RAL 3005)
18. PPC metal illuminated signage (colour and appearance TBC)
19. PPC rainwater goods (RAL 3005)
19b. PPC metal sill (RAL 3005)
19c. PPC metal soffit panel (RAL 3005)
20. PPC perforated metal panel (RAL 3005)
21. Mineral paint (colour: light red)

22. Stairs overrun (insulated render finish)
23. Lift Overrun (insulated render finish)

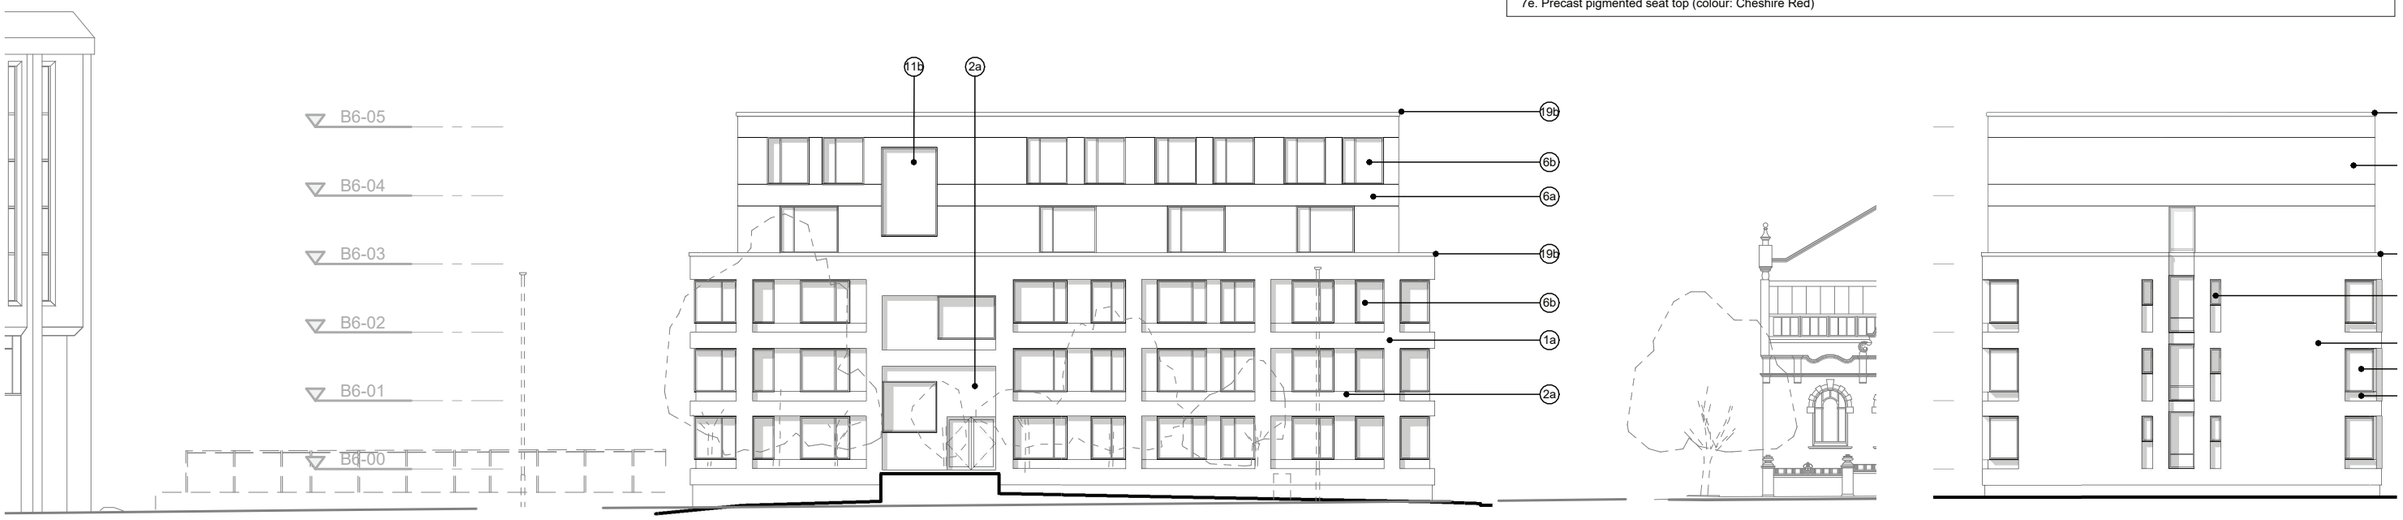




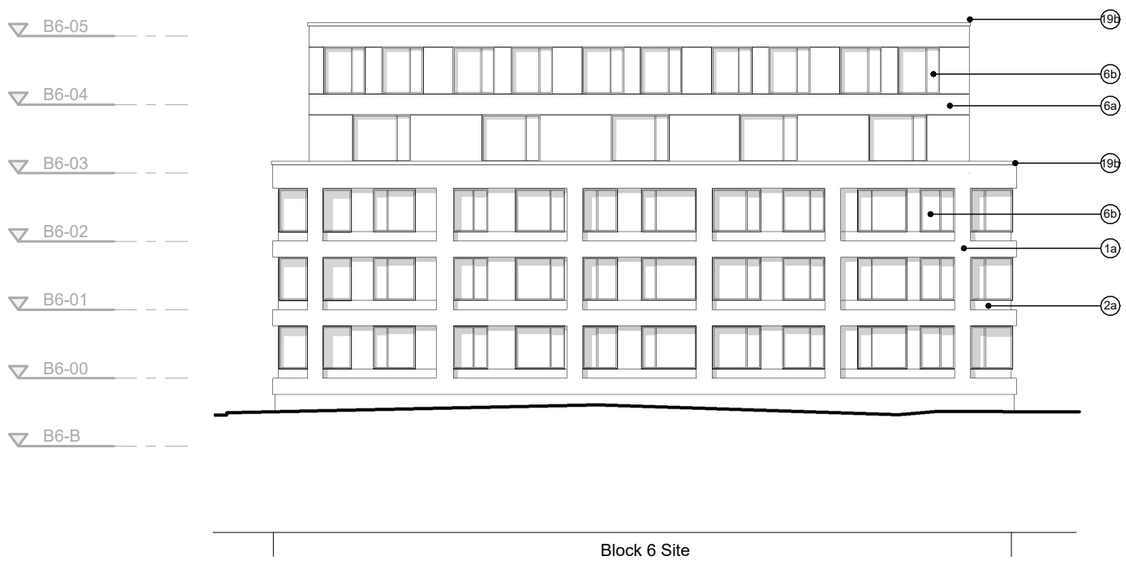

Block 6 Reclad Proposal

Proposed Block 6
Illustrative View

Key Plan

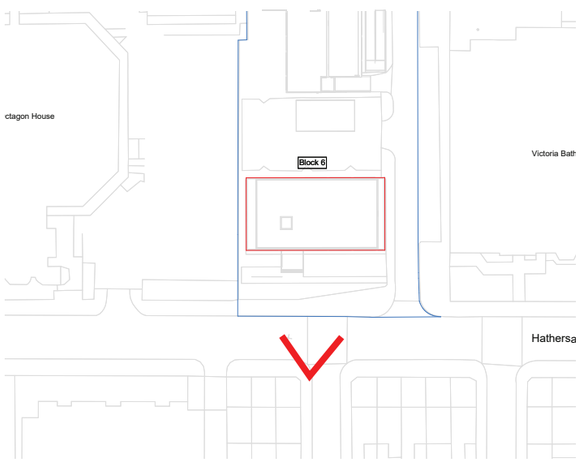

Bell Phillips Architects

Bell Phillips Architects
Unit 305 Metropolitan Wharf
70 Wapping Wall
London, E1W 3SS

020 7234 9330

bellphillips.com

bell phillips