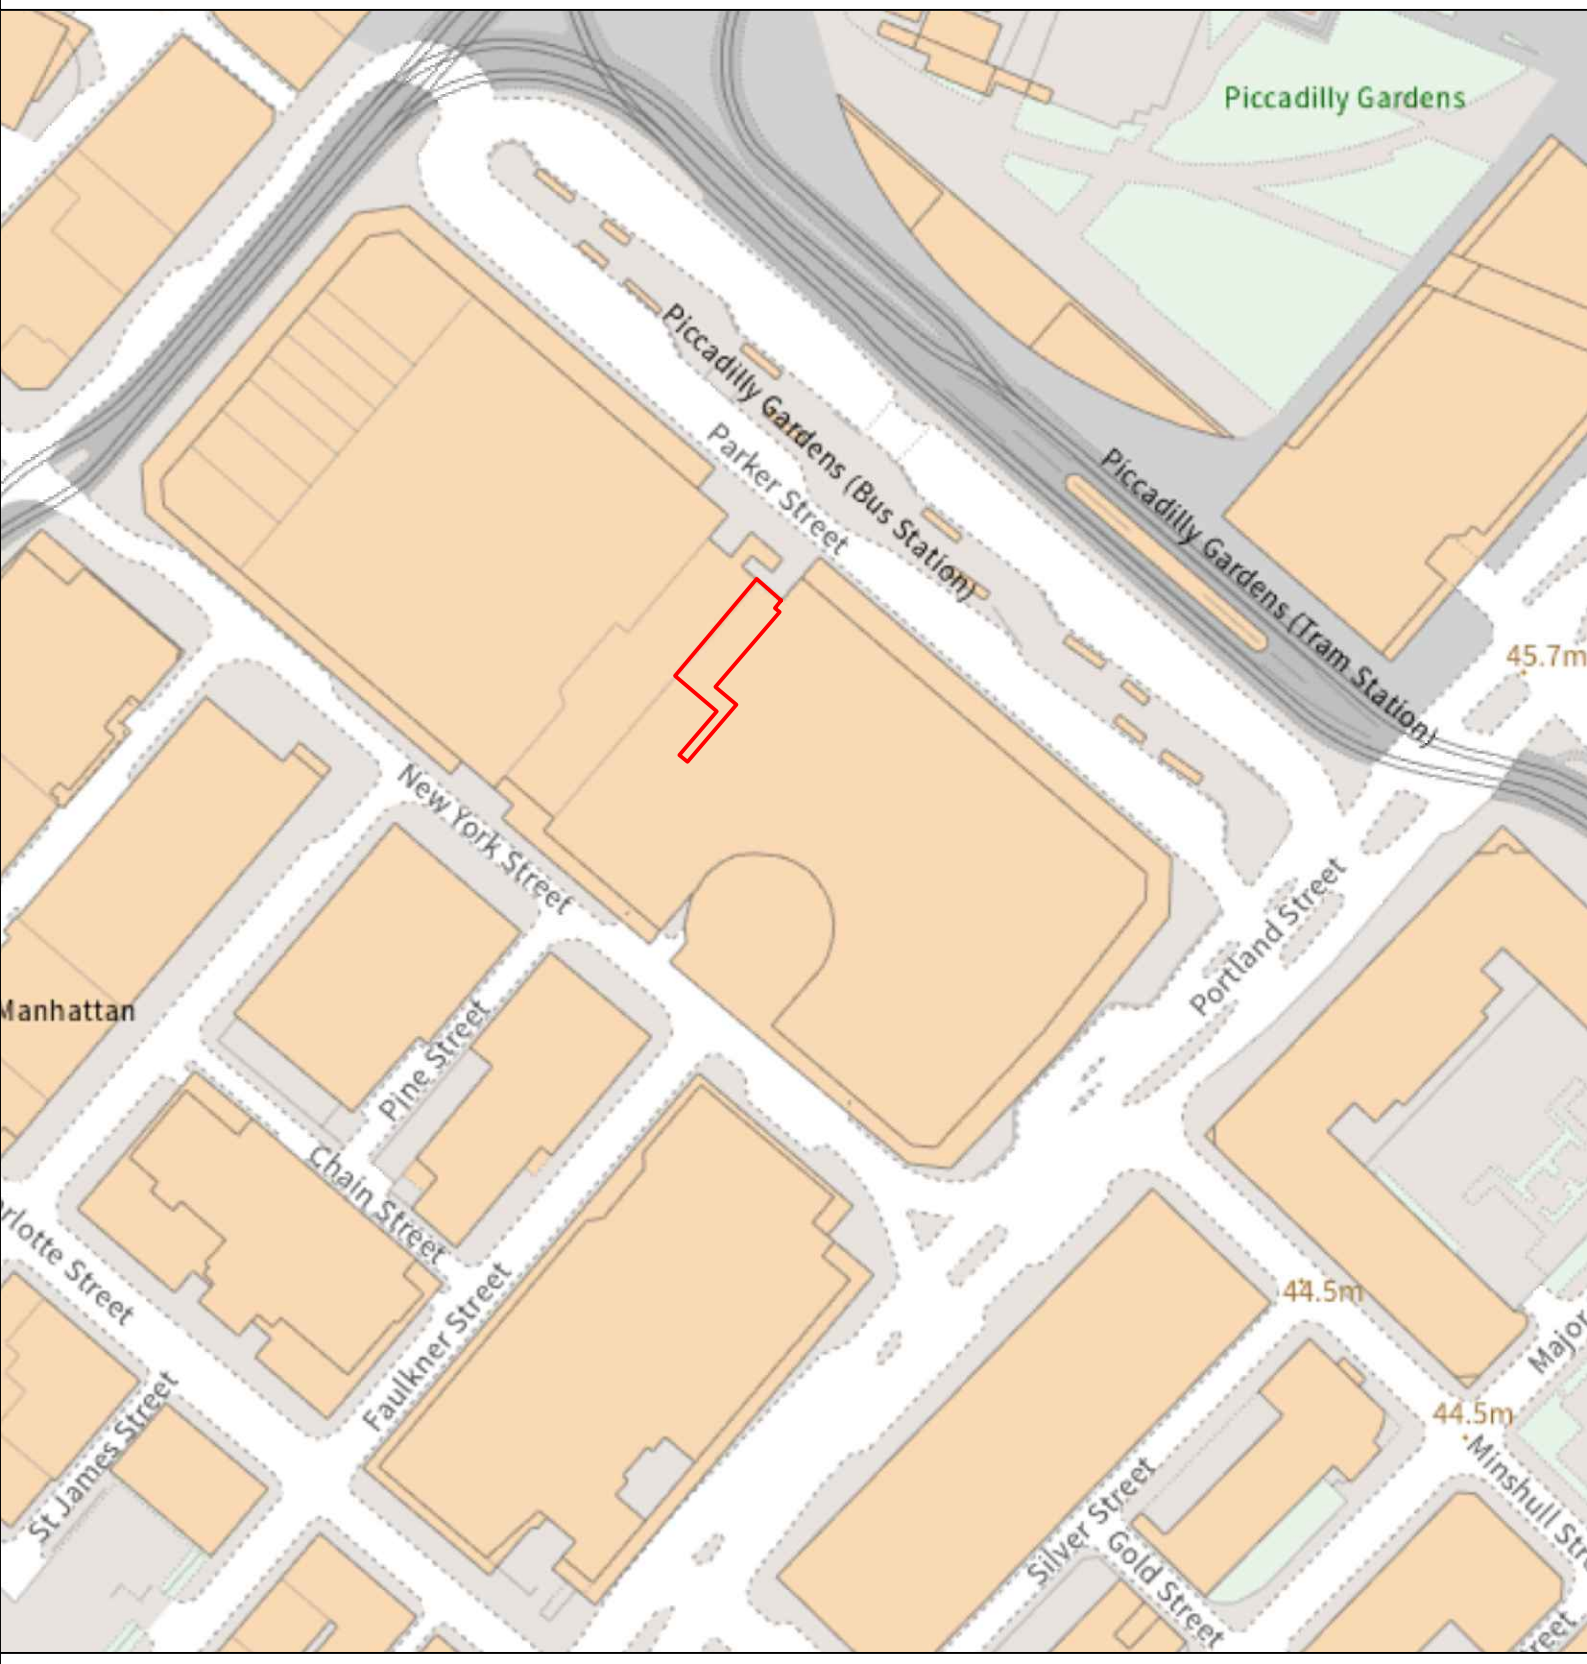


Crown copyright and database rights OS100019613

Location Plan

Site Address: Unit E2A, City Tower, Piccadilly Plaza, Manchester M1 4BT

Scale: 1:1250 @ A4
Date: 20/02/2026