
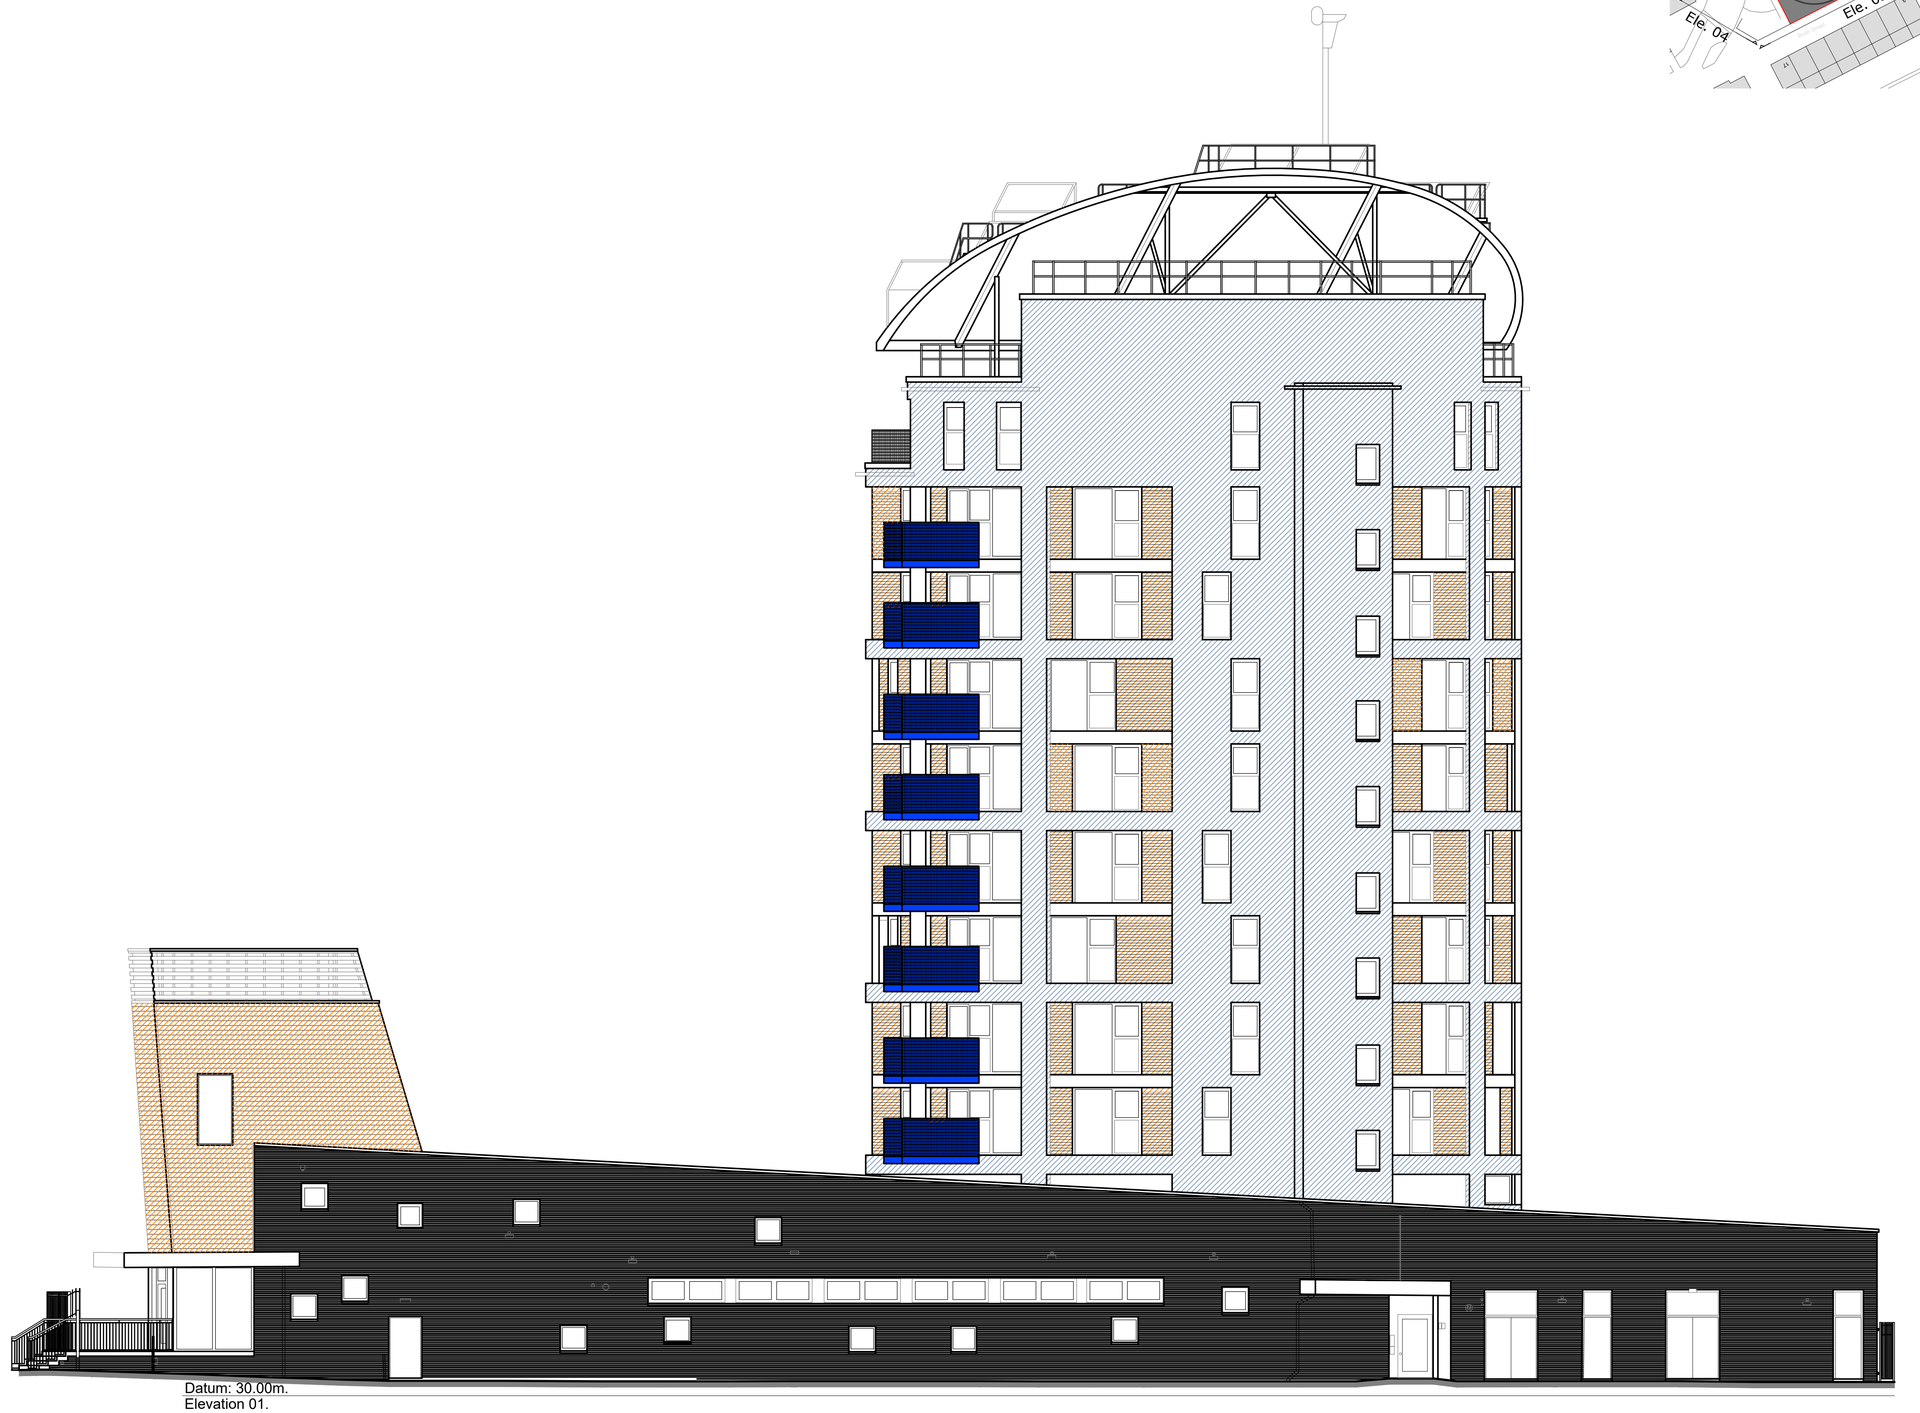


Datum: 30.00m.
Elevation 01.

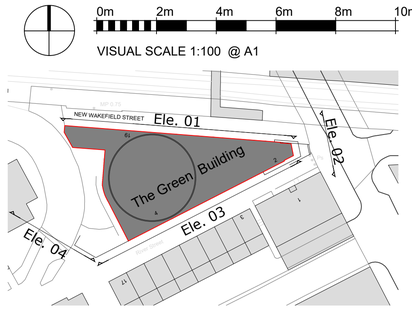

0m 2m 4m 6m 8m 10m

VISUAL SCALE 1:100 @ A1

Do not scale from this drawing
The contractor is to check all dimensions on site and report any discrepancies to the architect
All rights described in chapter IV of the copyright, designs and patents act 1988 have been generally asserted

Notes

Existing materials to be replaced with like for like products/systems

- WT1 (WS-1) - Brickwork
- WT2 (WS-2) - Render
- WT3 (WS-3) - Timber clad wall system
- SA-1 Cantilever balconies with Timber decking
- Vents
- Light Fittings

Notes
All drawn information is based on Survey information - JSA can take no responsibility for the accuracy of that information.
All Dimensions must be checked on site before fabrication.

Rev	Description	Date	By	Chk
T1	Tender Issue	07/05/26	DS	DL
P1	Preliminary Issue	27/04/26	DS	DL

Unit 9 The Forum
Minerva Business Park, Lynchwood
Peterborough PE2 6FT

Telephone +44(0)1733375600
Website www.jeffersonsheard.com

Jefferson Sheard Architects

Project
The Green Building, Manchester

Drawing
Existing Elevation 01

Scale	Drawn	Date
1:100@A1	DS	Apr 26

Drawing Purpose	Status
FOR TENDER	D2

Ref	Rev.
2915-JSA-GRN-DR-A-04101	T1
Job No. Origin. Zone Level Type Dis. Number	

A1