
All levels and dimensions must be checked on site by contractor prior to commencement of works. Any variations must be reported to JSA Design.
All information hereon in is the copyright of JSA Design. Copying in full or in part is forbidden without the written permission from JSA Design.

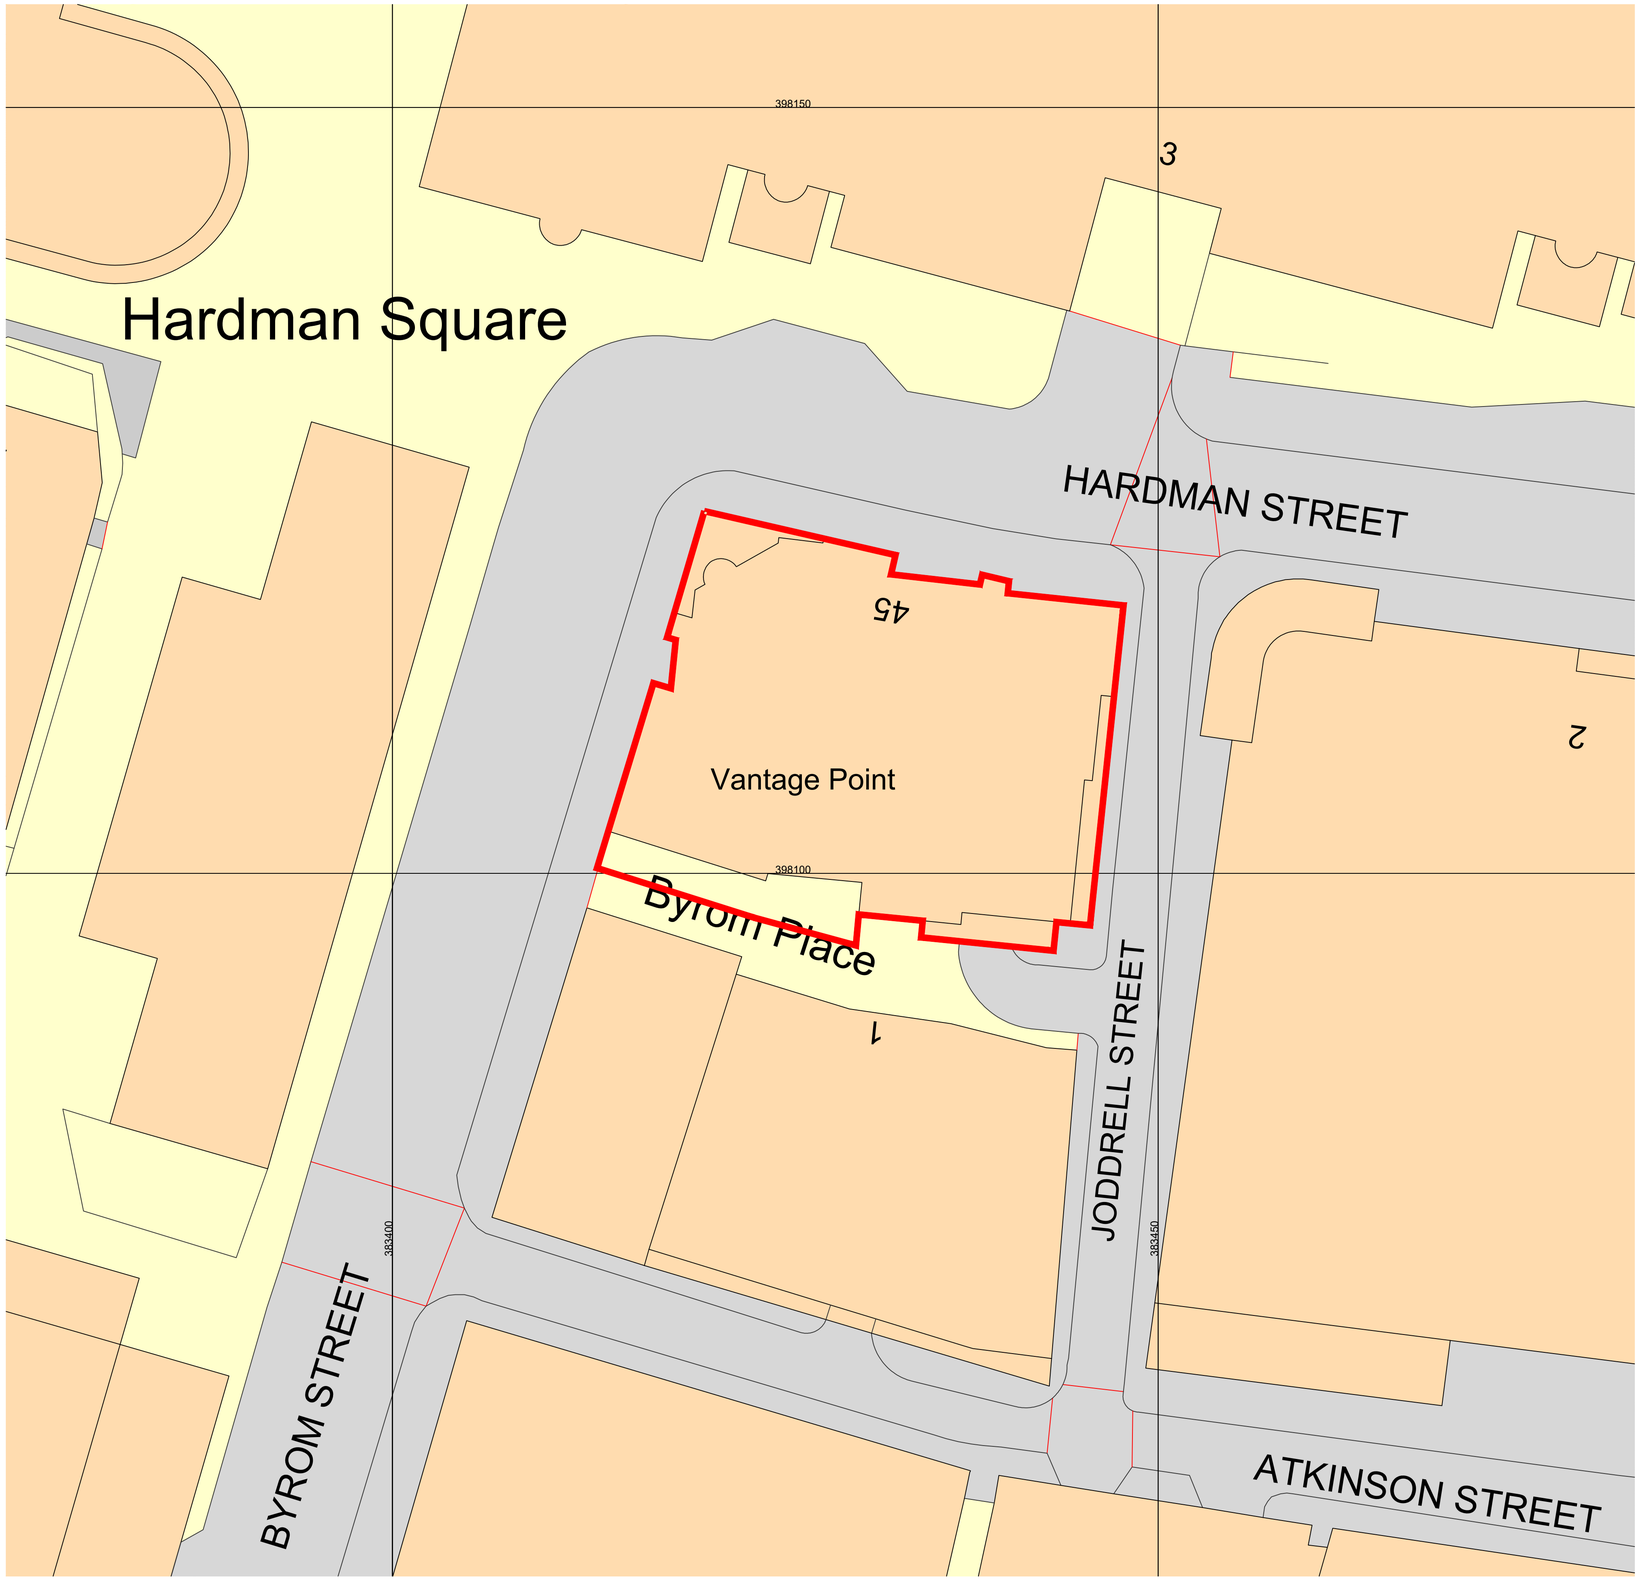

m 0 2 4 6 8 10 12 14 16 18 20
SCALE
1:200

Client	Big Easy Restaurants
Date	April 2026
Status	STAT
Drawn	LEB
Checked	
Scale	1:200
Size	A1
Rev.	#
Drawing No.	725 - 401
Drawing Title	Block Plan
Project Title	Big Easy MCR Vantage Point Spinningfields, Manchester

JSA DESIGN