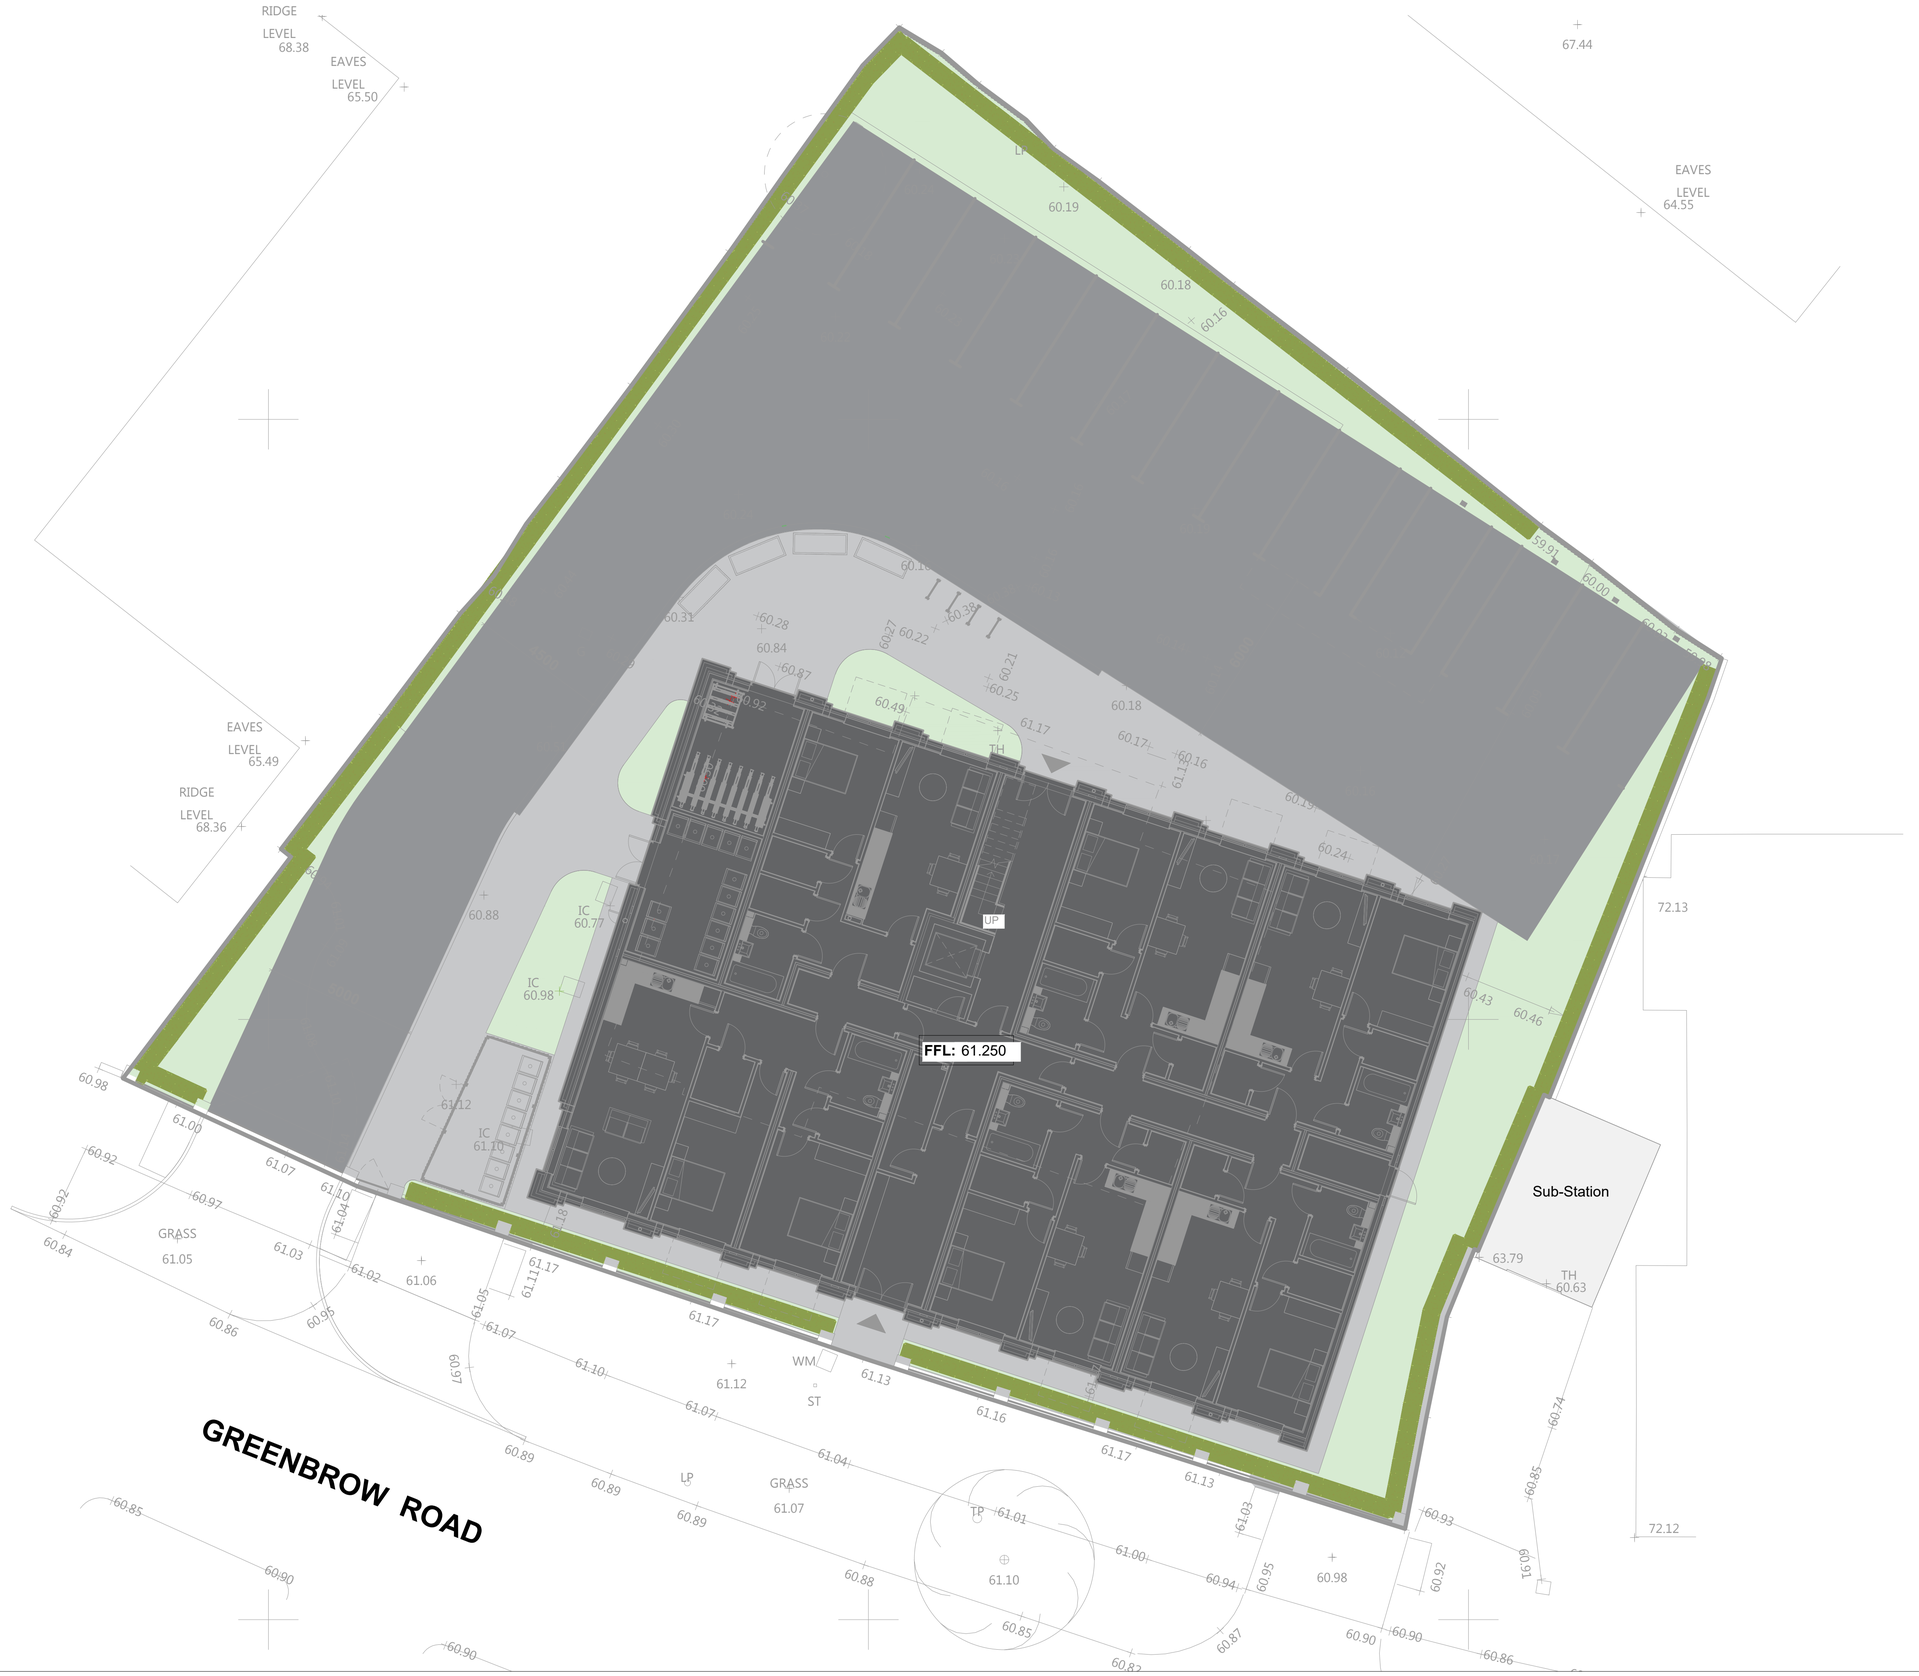


Notes

1. This drawing is to be read in conjunction with all relevant surveys and architectural drawings.
2. Third party information has been used to complete this design. Land Studio are not liable for this information.

Key

- Roofs Area - 508m²
- Impermeable Area - 191m²
- Permeable Area - 518m²
- Soft Landscaping Area - 245m²

Total Area - 1462m²

Revision	Date	Description	Drawn	Apprvd.
P02	27.04.26	Issued for Approval	AW	LS
P01	30.03.26	Issued to United Utilities	AW	LS

N

© THIS DRAWING IS COPYRIGHT PROTECTED AND MAY NOT BE REPRODUCED IN WHOLE OR PART WITHOUT WRITTEN AUTHORITY FROM THE OWNER.

Client	Wythenshawe Community Housing Group
Project	Greenbrow Road Wythenshawe
Drg Title	Proposed Catchment Areas

Created on	Created by	Approved by
09.03.26	AW	LS

Scale	Size	Workstage
1:100	A1	Stage 4

Drg No.	Suitability	Revision
382-LST-XX-XX-DR-D-0002	S4	P02

LandStudio

© Land Studio Limited