
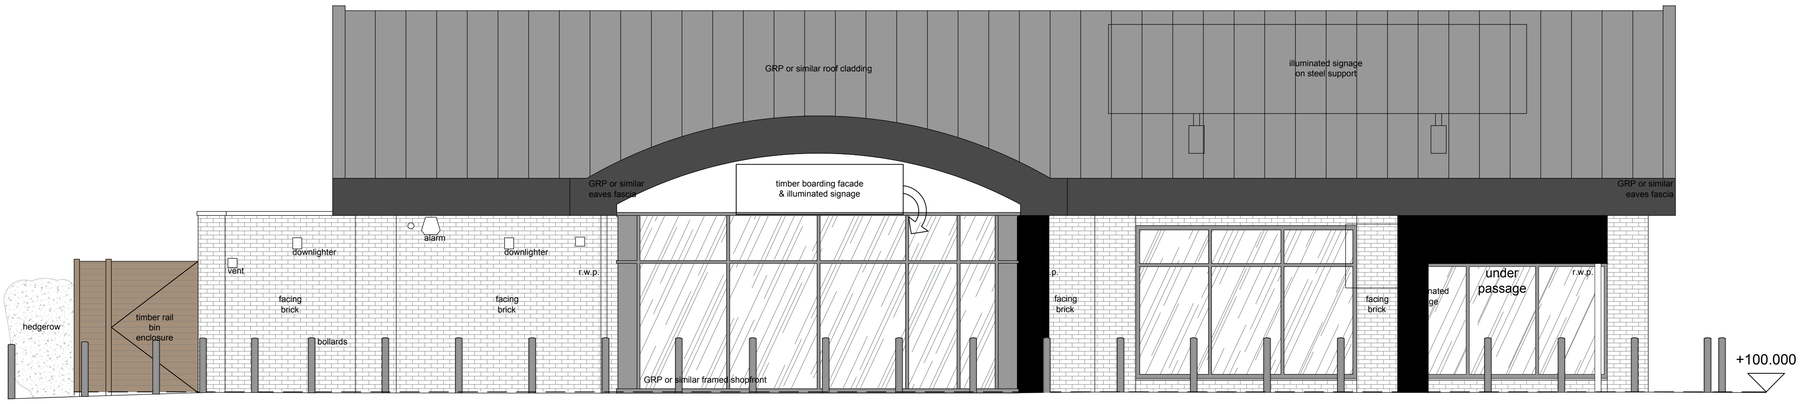


01 ELEVATION A - EAST FACING
SCALE 1:50 @ A1

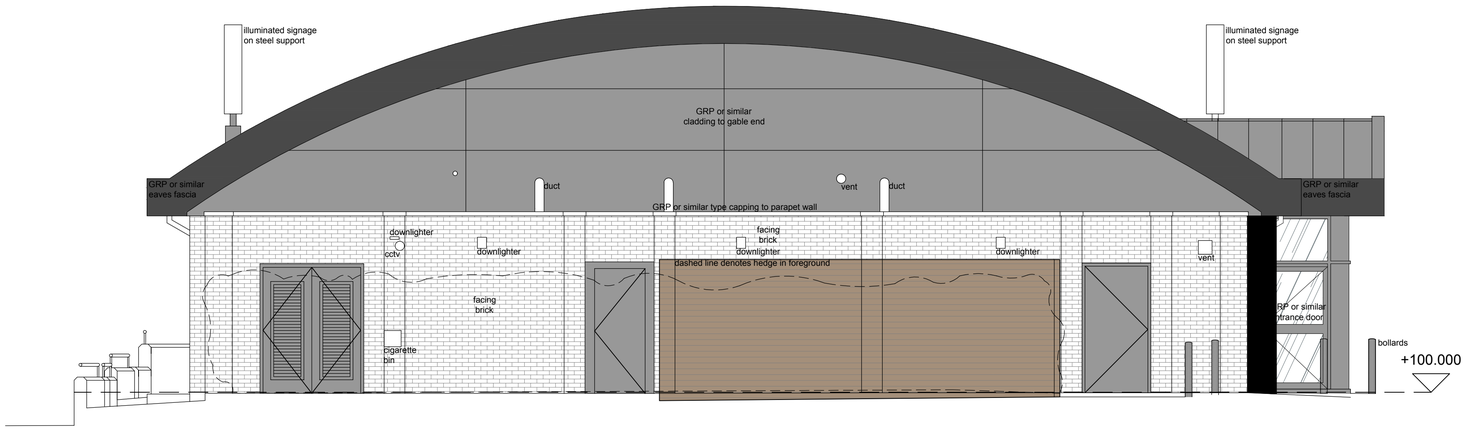

02 ELEVATION B - SOUTH FACING
SCALE 1:50 @ A1


Do not scale from this drawing. All drawings to be checked on site. Copyright protected.
This drawing is to be read in conjunction with specifications, scheduled and drawings issued by Blacksheep.
All dimensions to be checked on site prior to the commencement of manufacture.
ROD drawings to be issued for Blacksheep comment.
Samples of all finishes are to be sent to Blacksheep for approval.
All discrepancies and omissions on site must be reported to designer for their comment or approval prior to the commencement of work.
All electrical, lighting, HVAC and plumbing issues to be referred to engineer's drawings prior the commencement of work.
The designs are subject to approval by statutory authorities and any necessary alterations should be made if required to comply with statutory requirements.

PLANNING

SCALE 1:50
0 1m 2m 3m 4m 5m

Rev	Comment	Date	Drawn	Checked
A	DIMENSIONS AND NOTES AMENDED	07/04/26	NC	SC
B	NOTES UPDATED FOR PLANNING	19/05/26	NC	SC

Location Plan (NTS)

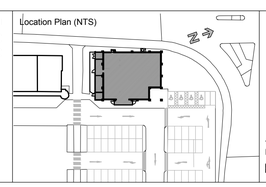

Blacksheep
The Leather Market - Workspace,
Office LM.12.2.2
11-13 Weston Street, London SE1 3ER
+44 (0) 20 7713 7413 → blacksheep.uk.com

Client: FIVE GUYS

Project: MANCHESTER FORT
UNIT 35, MANCHESTER FORT SHOPPING PARK
M8 8EP

Drawing: EXISTING BUILDING ELEVATIONS

Drawing No.	Date	Scale	Revision	Drawn By	Checked By
FIV410-P401.01	04/03/26	1:50 @ A1	B	NC	SC