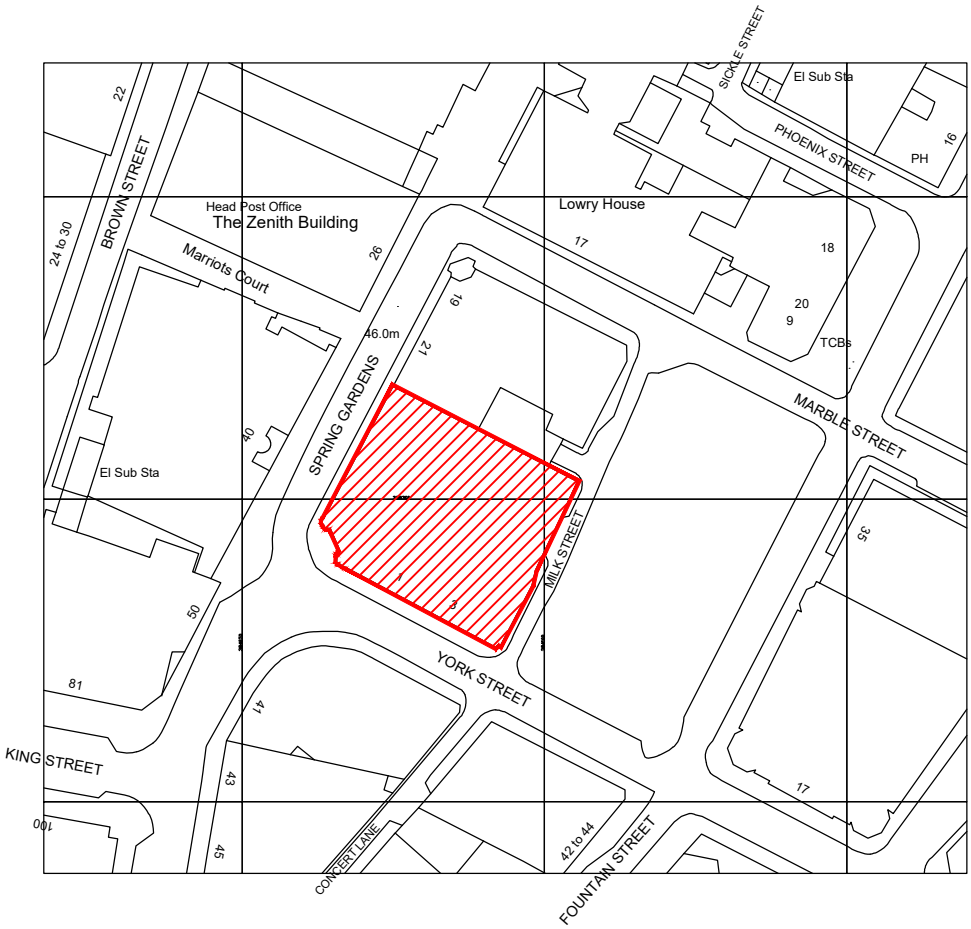


Ordnance Survey, (c) Crown Copyright 2020. All rights reserved. Licence number 100022432

SITE LOCATION PLAN

0 10 20 30 40 50 100

SCALE 1:1250 IN METRES

PC DRAWN	DRAWN REVISION	MAY 26 DATE	VER VER

ALLISON PIKE

ARCHITECTS & DESIGNERS

7 Buxton Road West, Disley, Stockport, Cheshire, SK12 2AE.
Website: www.allisonpike.com

Telephone: 01663 763000
Facsimile: 01663 766772
Email: studio@allisonpike.com

© Allison Pike Partnership Limited.

PLANNING ISSUE

PROJECT
INNKEEPER'S COLLECTION
1-3 YORK STREET (BROWNS)
MANCHESTER

TITLE
SITE LOCATION PLAN

SCALE
1:1250 @ A4

JOB No	DRAWING No	REV
MAB46	AP100	-