



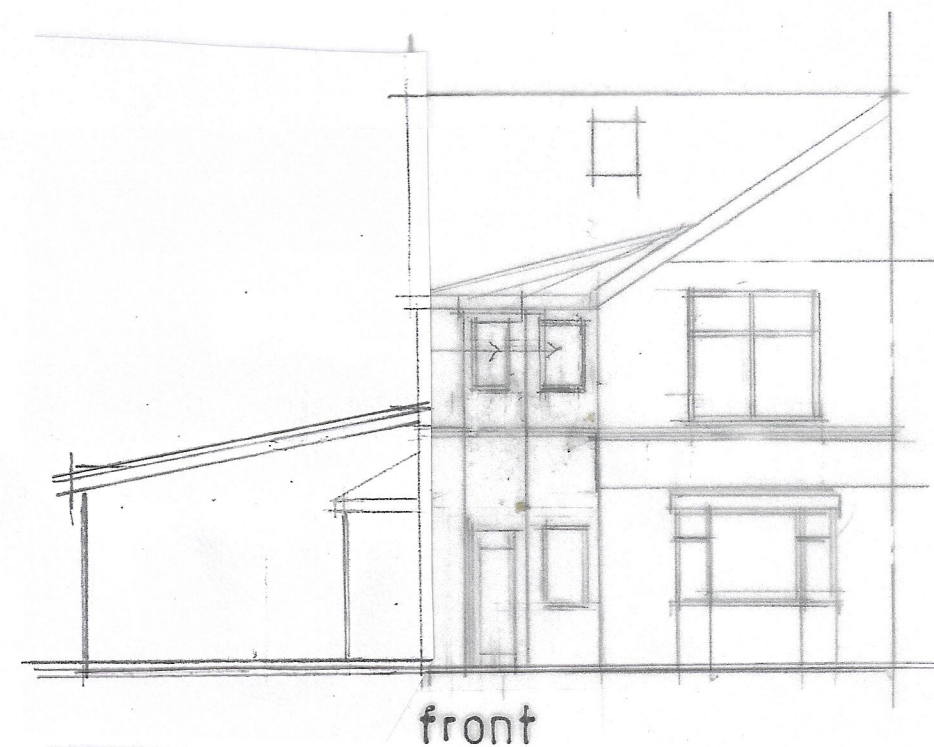


front



side

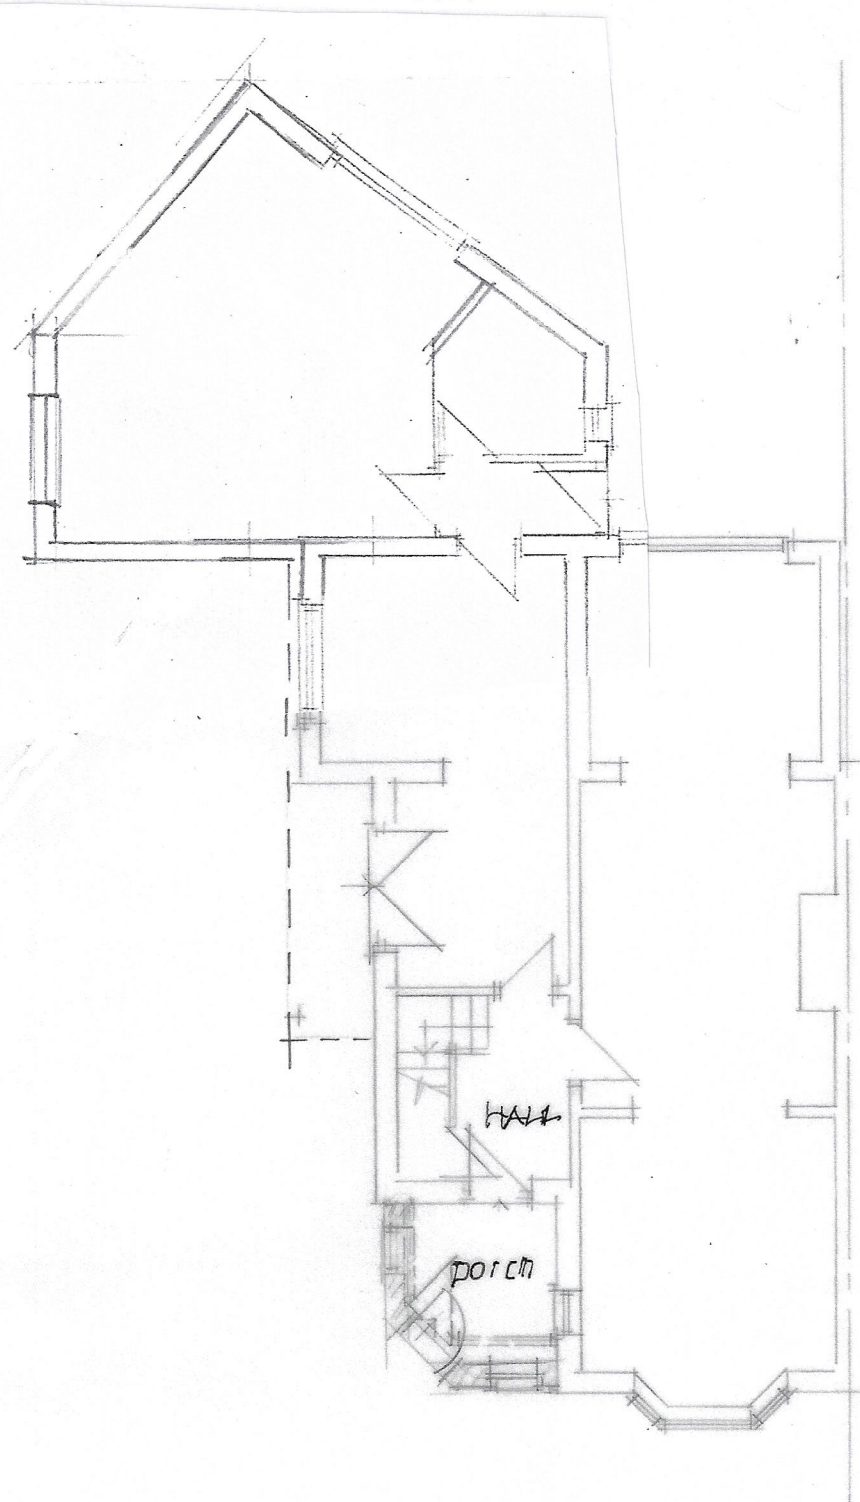

GROUND

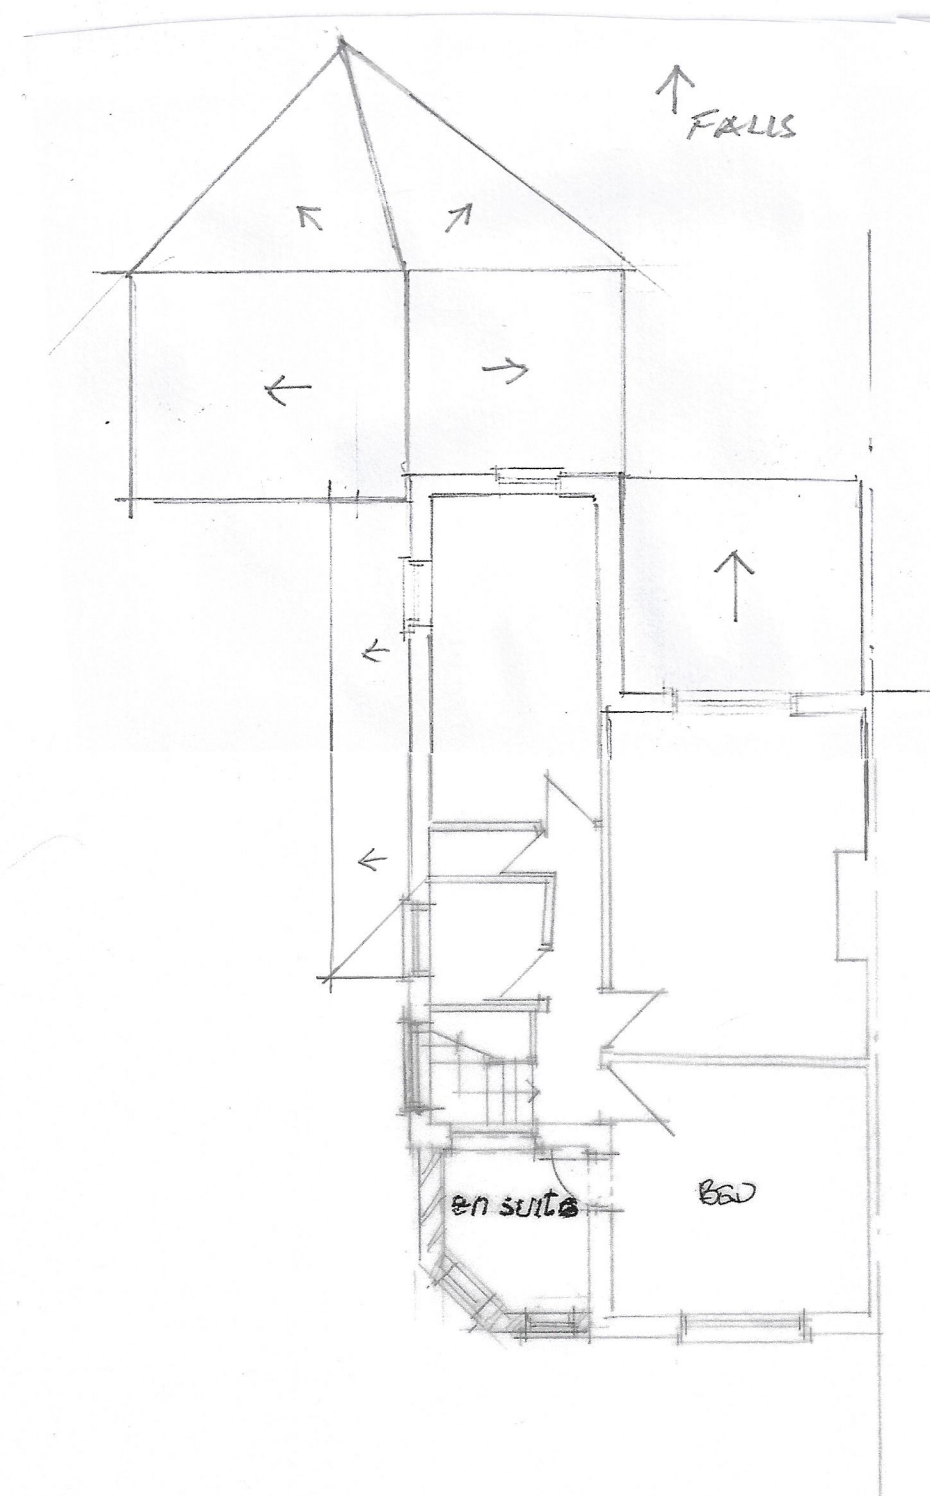

FIRST

CLIENT												
MR JAMIEL MOHAMMED 2 BELHAVEN ROAD CRUMPELL MB 4NS												
SITE ADDRESS												
PROPOSED FRONT CORNER 2 STOREY EXTENSION												
DRAWING TITLE												
PLANS AND ELEVATIONS AS PROPOSED												
HOLBOROW + ORMESHER LIMITED architectural & interior design COMPANY ADDRESS: 15 OVERTON CLOSE MIDDLEWICH CHESHIRE CW10 0PZ PHONE: 07770 834 939												
ISSUE	ORIGINAL	1	2	3	4	5	6	7				
REVISION		A	B	C								
DATE												
DRAWN												
CHECKED												
APPROVED												
SCALE	1:100 AT A2											
DRAWING NUMBER	19331261021BC											