



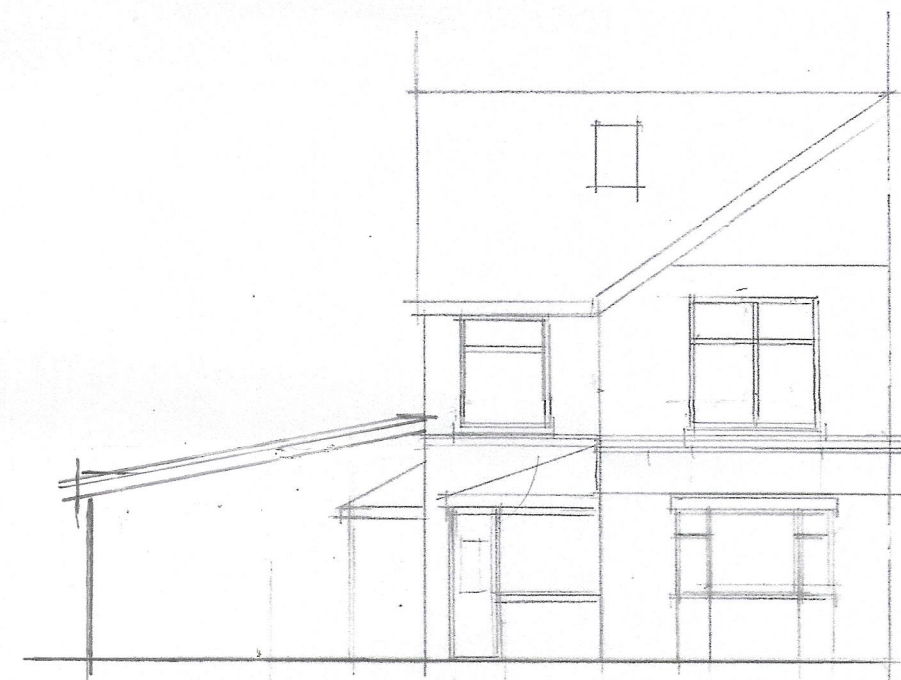


front



side

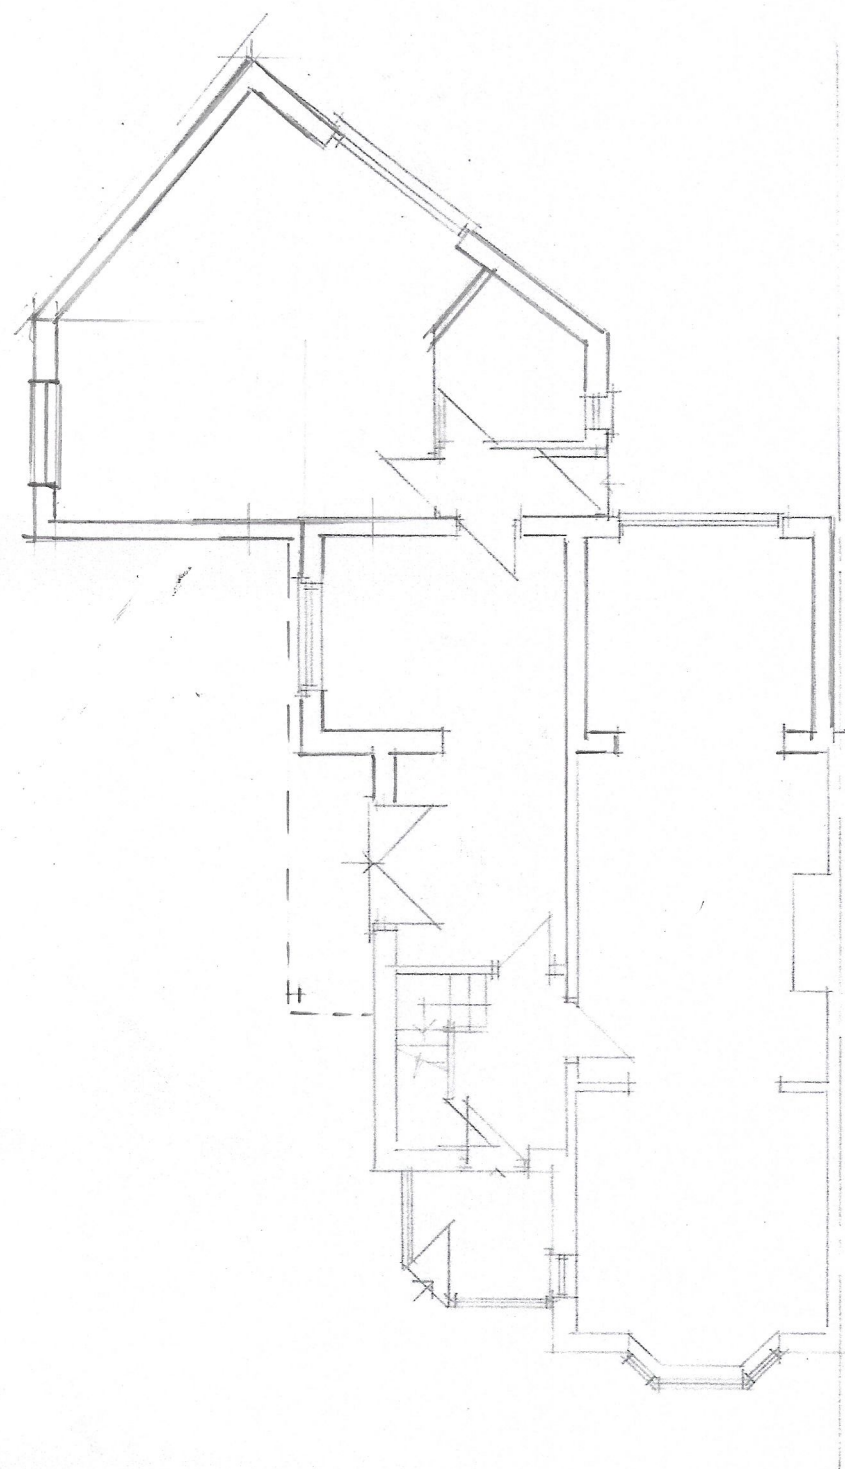

GROUND

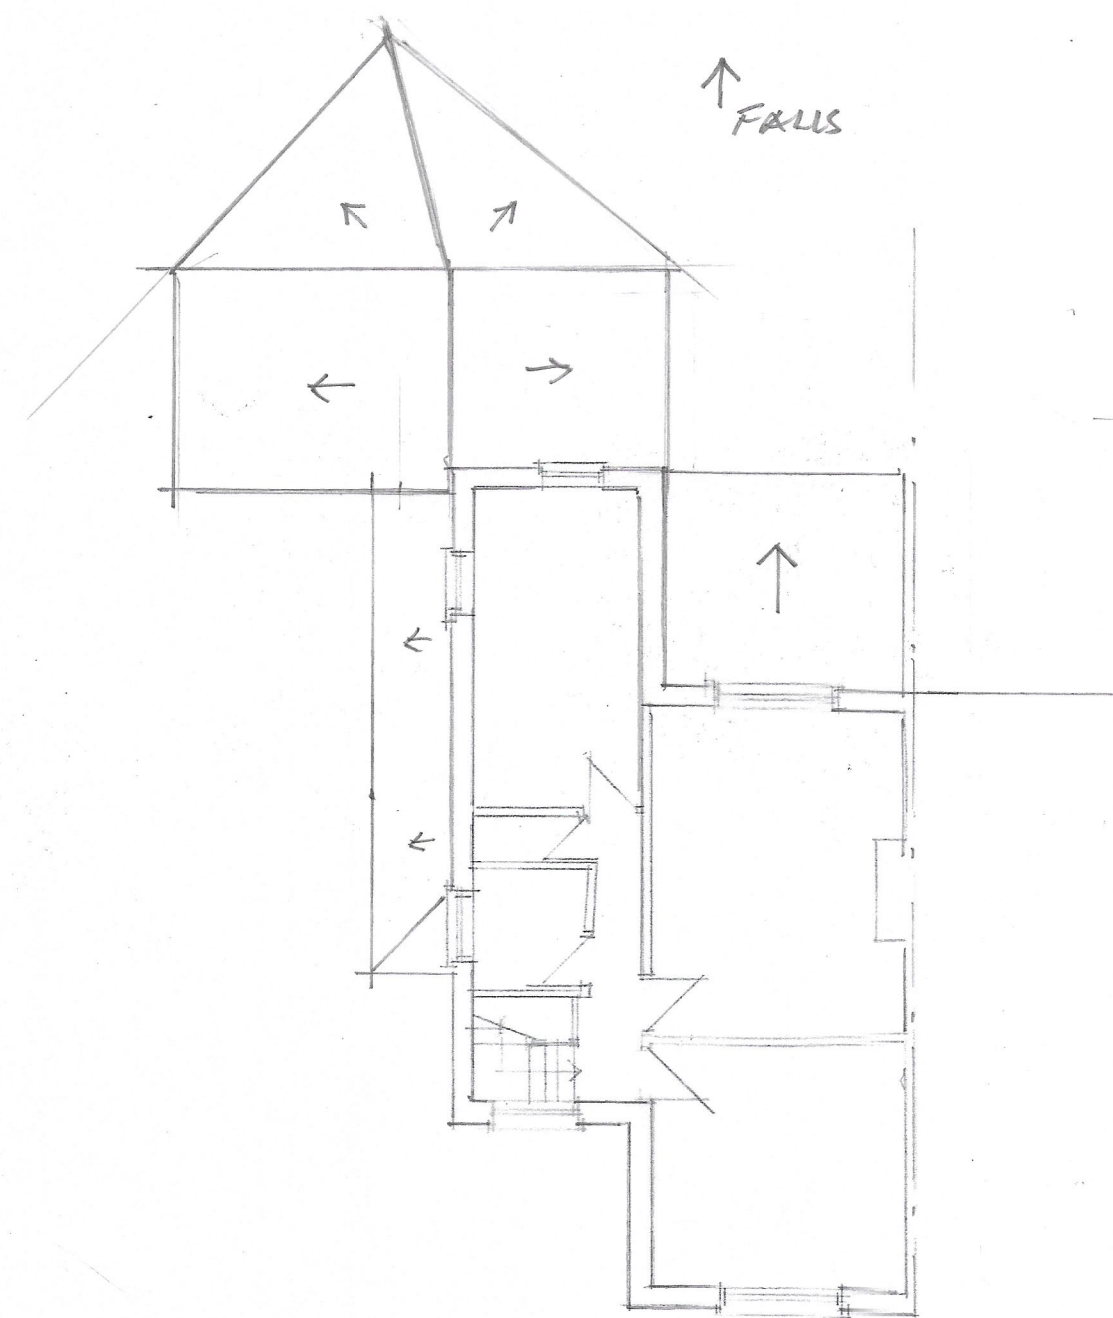

FIRST

CLIENT								
MR JAMIEL MOHAMMED 2 BELHAVEN ROAD CRUMPELL MB 4NS								
SITE ADDRESS								
PROPOSED FRONT CORNER 2 STOREY EXTENSION								
DRAWING TITLE								
PLANS AND ELEVATIONS AS EXISTING								
HOLBOROW + ORMESHER LIMITED architectural & interior design COMPANY ADDRESS: 15 OVERTON CLOSE MIDDLEWICH CHESHIRE CW10 0PZ PHONE: 07770 834 939								
ISSUE	ORIGINAL	1	2	3	4	5	6	7
REVISION		A	B	C				
DATE		MAY 01						
DRAWN		PJO						
CHECKED								
APPROVED								
SCALE	1:100 AT A2							
DRAWING NUMBER	1933126101 <i>400</i>							