
© Copyright of ANJUM DESIGN LTD
No liability will be accepted for amendments made

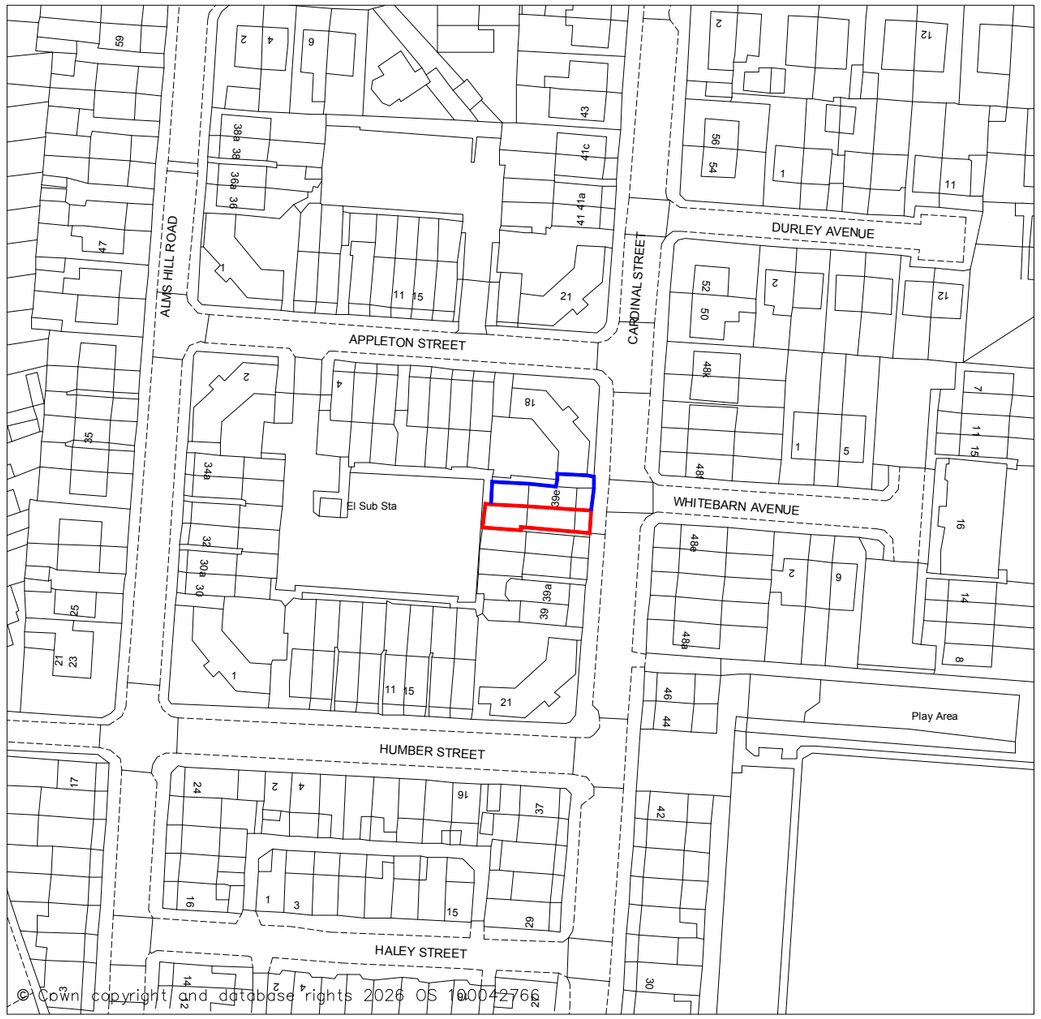

Location Plan
Scale 1:1250

1:1250
25m 0 25m 50m 75m 100m 125m

North

Rev	Description	Date	chkd

ANJUM DESIGN
Anjum Design Limited, 435 Stratford Road,
Shirley, Solihull B90 4AA
info@anjumdesign.co.uk

Project: 39D Cardinal Street, Manchester, M8 0WN			
Scale: As shown @ A3	Drawn by: RM	Date: May 2026	Status:
Title: Location Plan			
Drg. No. PL01			Rev: