
Existing and Proposed Block Plan - 1:500

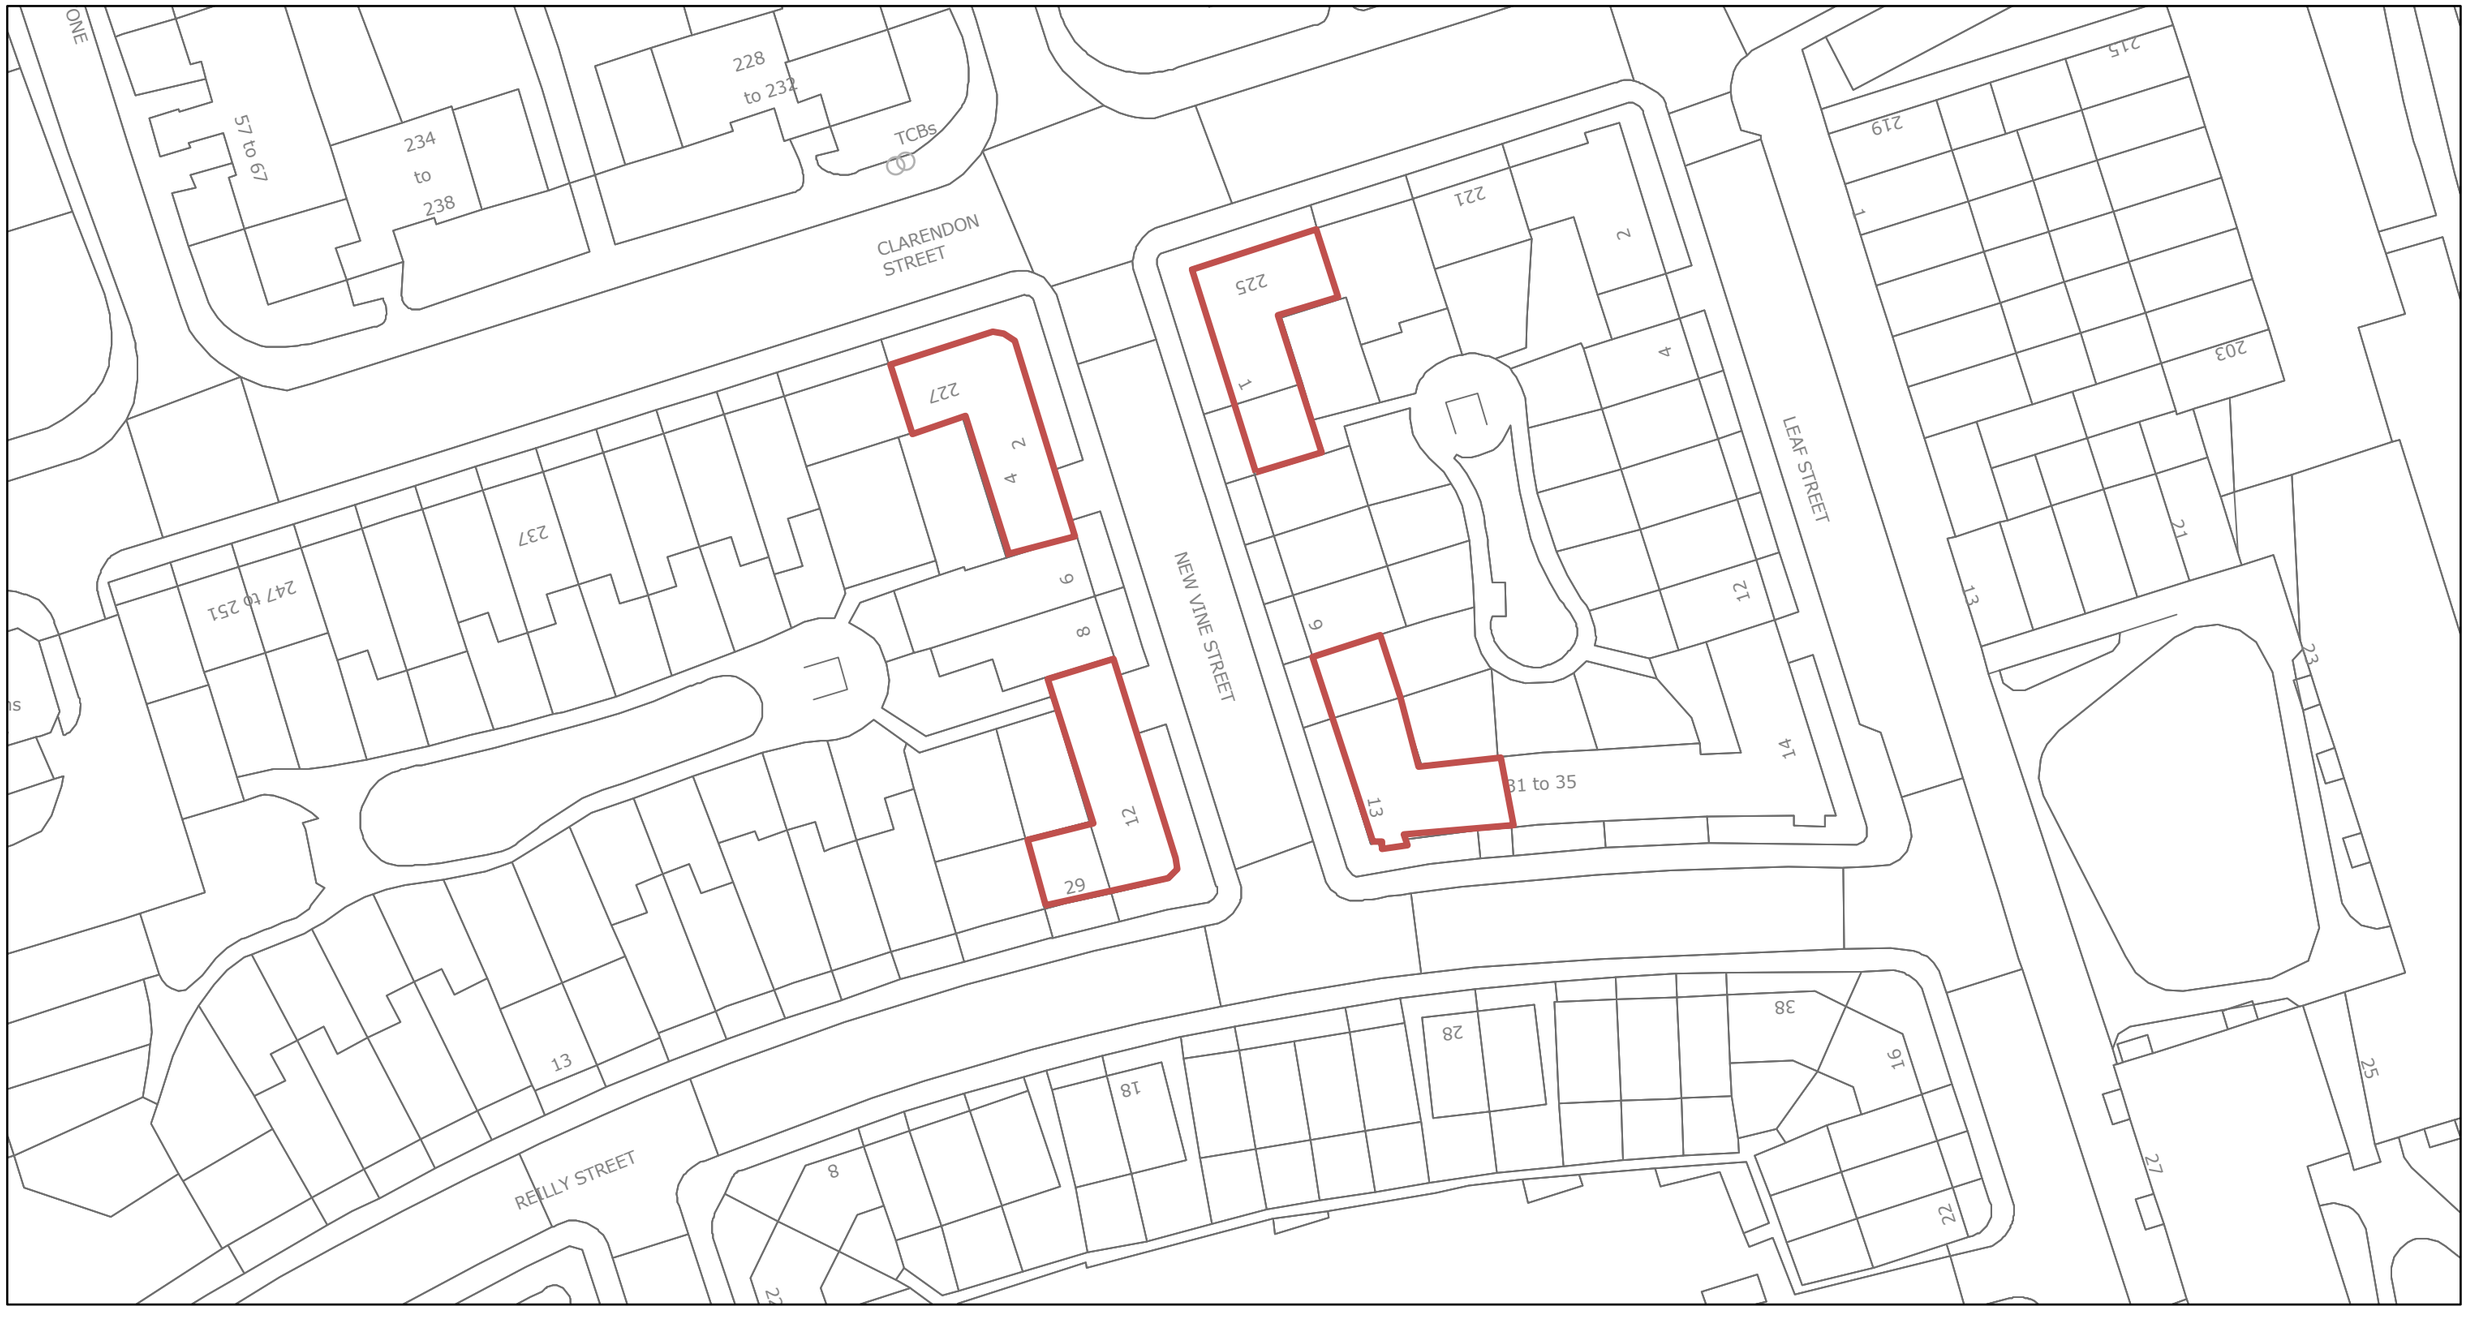

22/05/2026, 15:39:11

1:500

0 30 60 120 ft

0 10 20 40 m

NORTH

Contains OS data © Crown Copyright and database right 2026. Contains data from OS Zoomstack

All maps are orientated North (↑)

Places for People

© Crown copyright and database rights 2022 Ordnance Survey 0100031673