
Site Location Plan - 1:1250

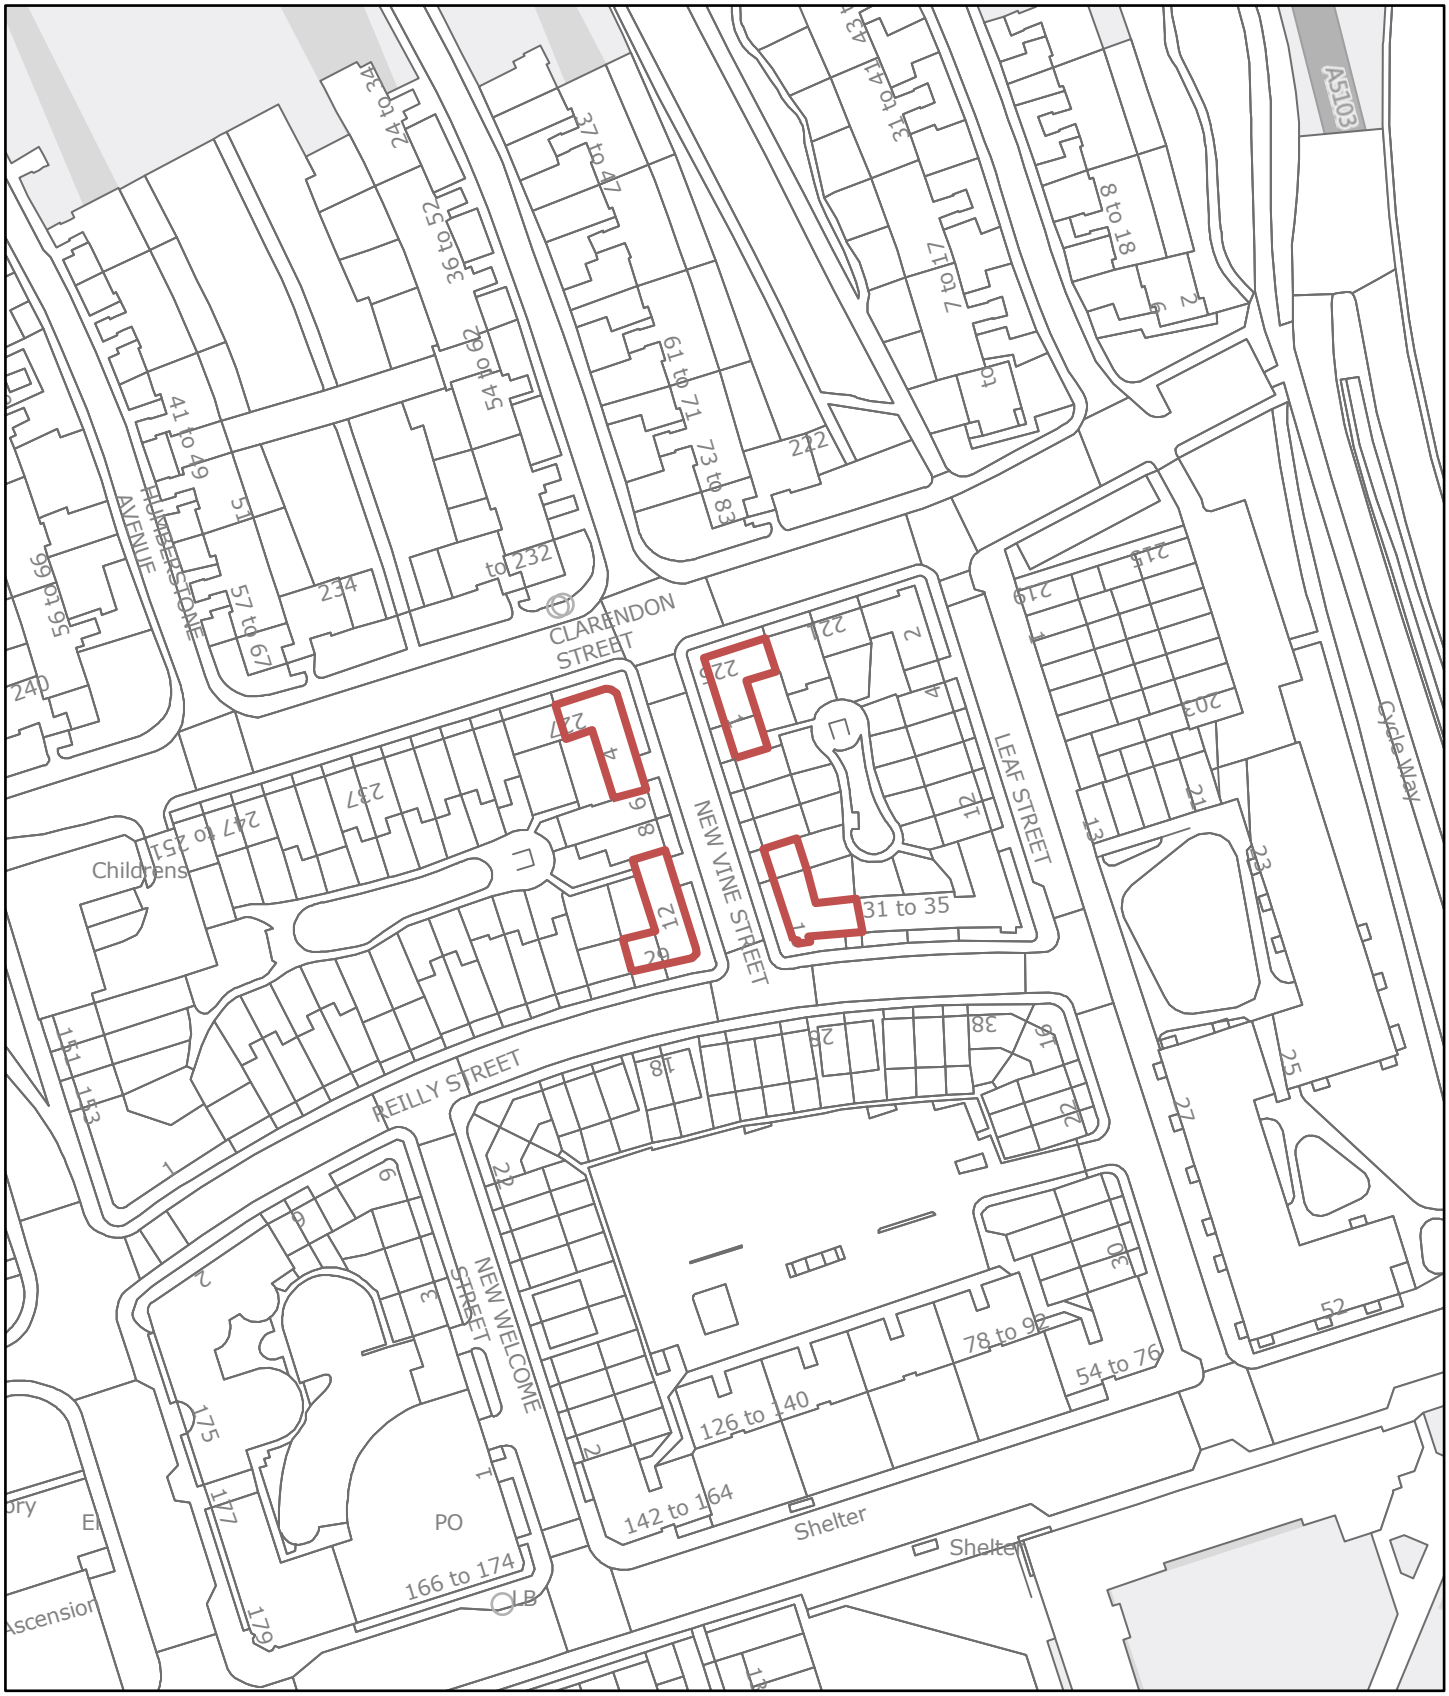

22/05/2026, 15:37:34

1:1,250

0 55 110 220 ft

0 15 30 60 m

NORTH

All maps are orientated North (↑)

Contains OS data © Crown Copyright and database right 2026. Contains data from OS Zoomstack

Places for People

© Crown copyright and database rights 2022 Ordnance Survey 0100031673