PROJECT
UoM Residences DBFO

DESCRIPTION
Delivery Phasing Plan

REVISIONS

REV.	DATE	AMENDMENT
P01	11/05/26	ISSUED FOR PLANNING

CLIENT

GRAHAM

STAGE
Stage 4

SR NO.	SCALE@A3	DATE
7172	**As indicated**	**11/05/26**

ORIGINATOR	CHECKED	AUTHORISED
CP	**MM**	**NM**

A3

SHEPPARD ROBSON


E: enquiries@sheppardrobson.co.uk

REV.	STATUS	PURPOSE FOR ISSUE
P01	**S4**	**For formal review and comment**

DRAWING NO.
UMRF-SRA-ZZ-XX-DR-A-02855

Key

- Phase 5
- Phase 6
- Phase 7
- Phase 8
- Application Boundary
- Ownership Boundary

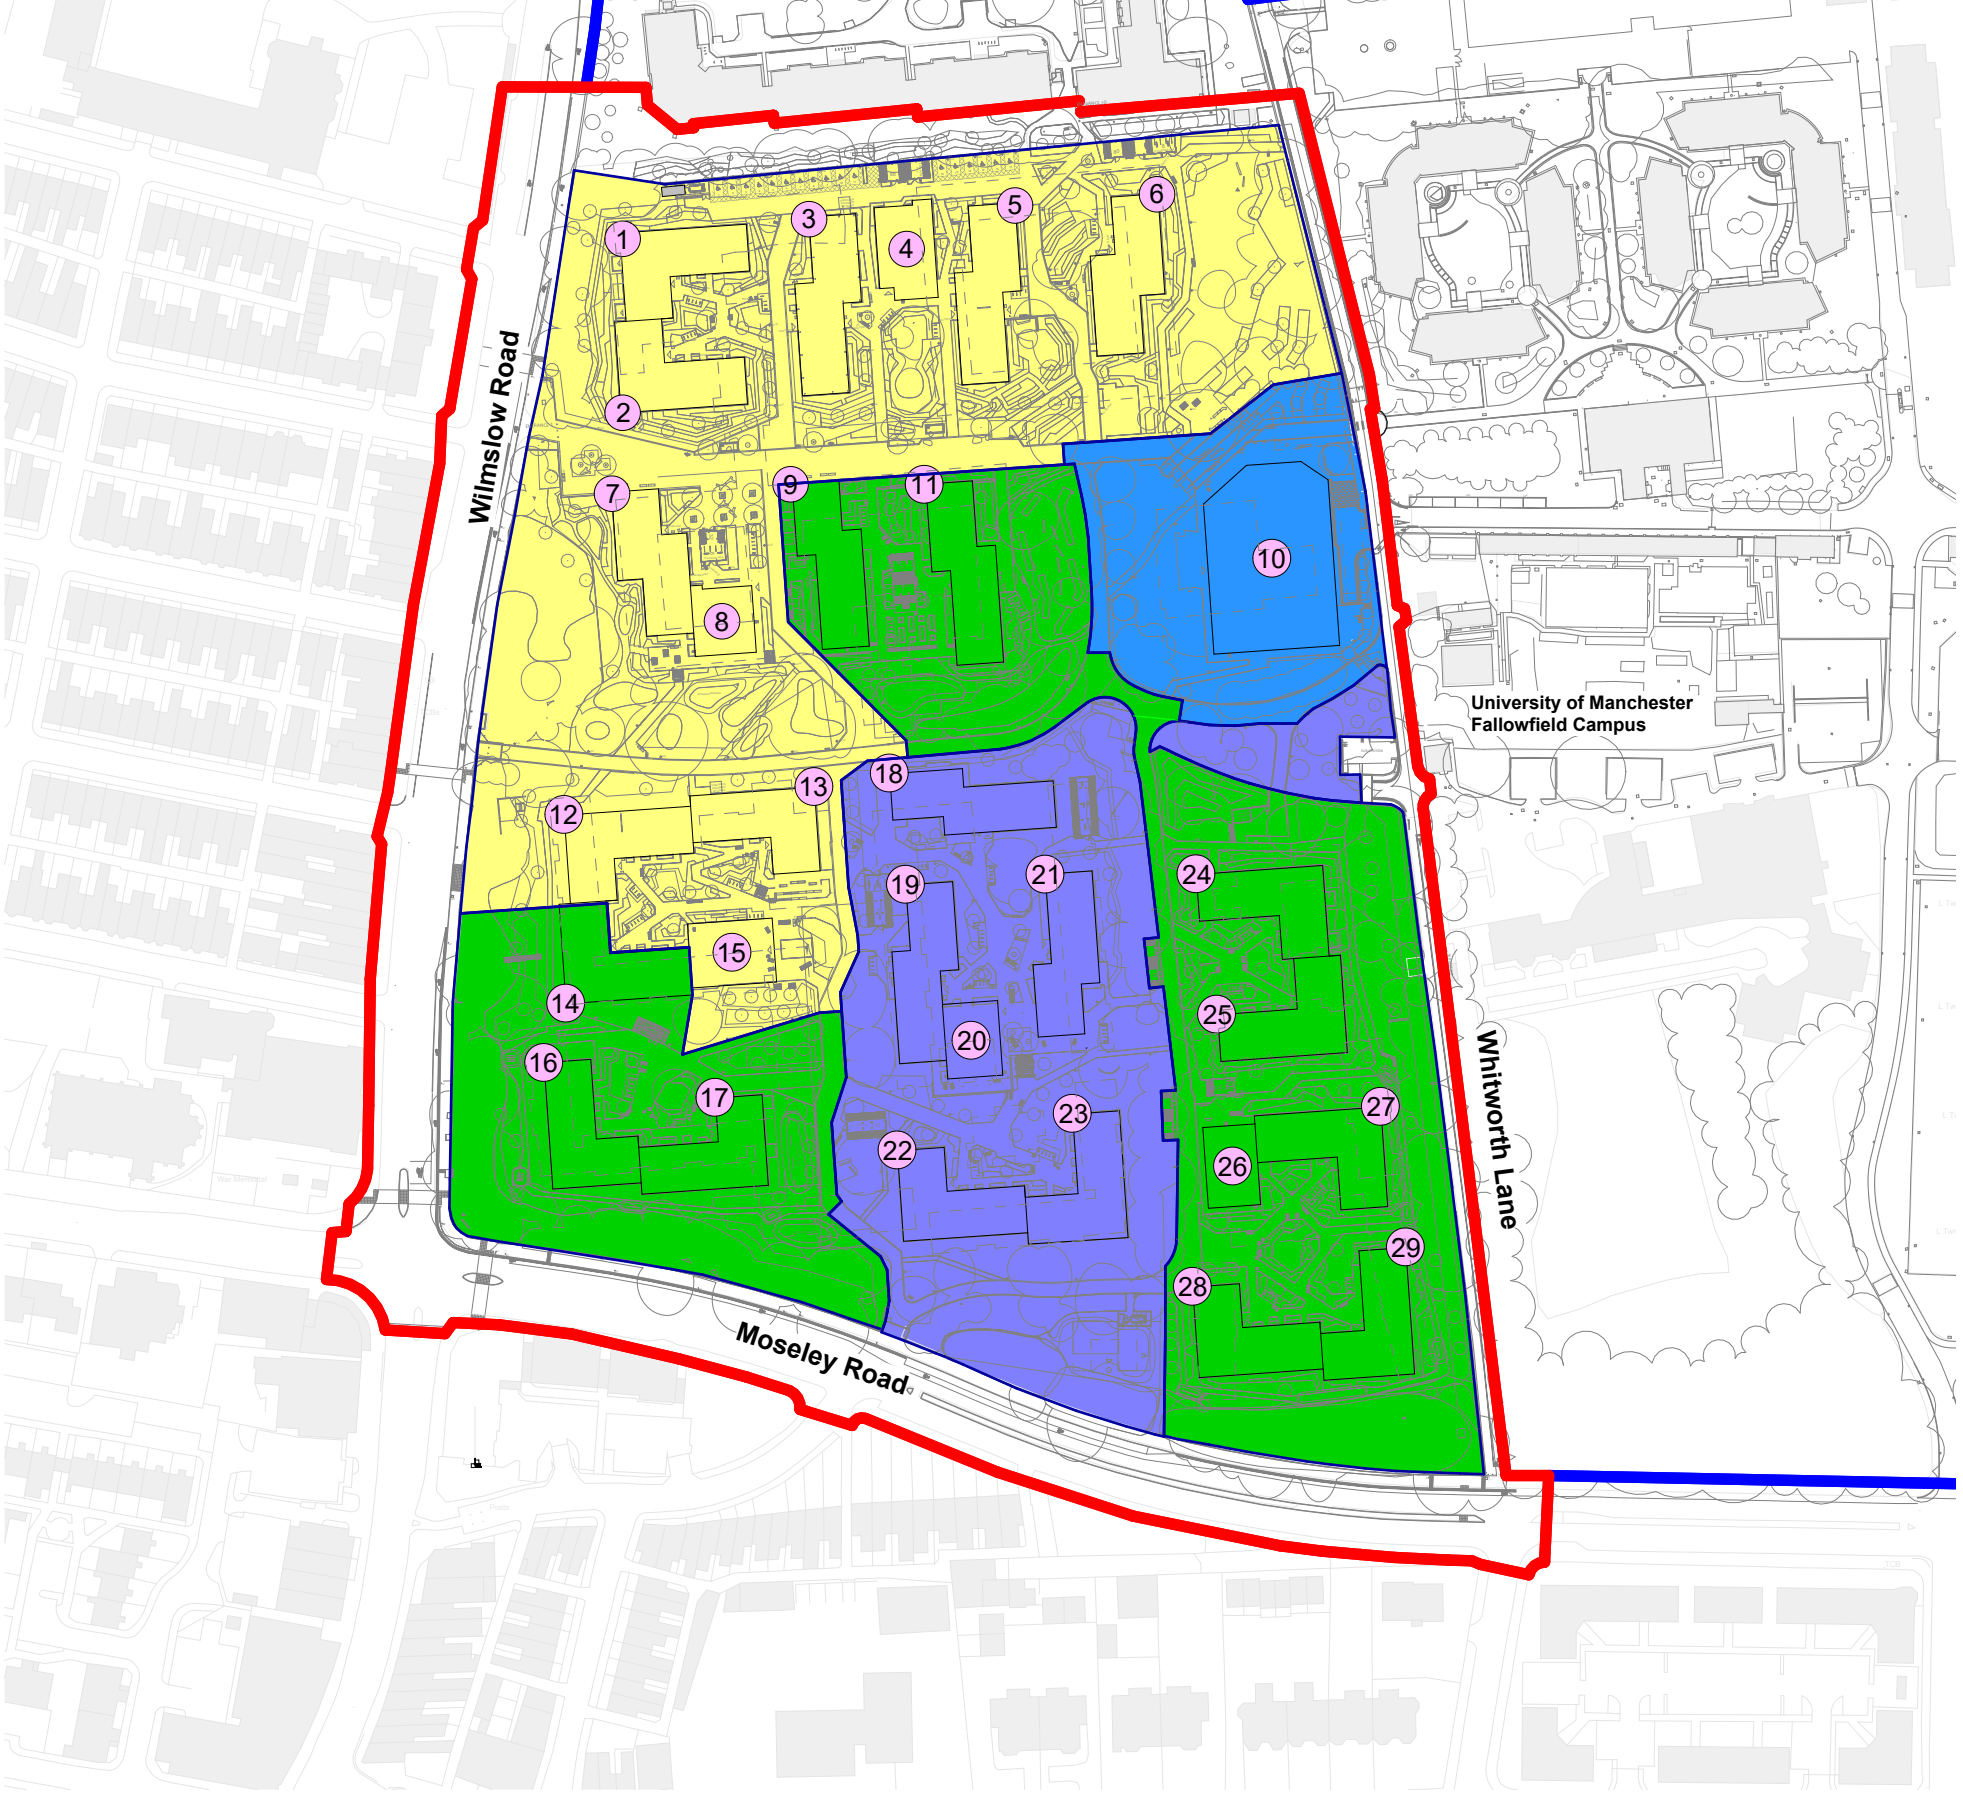

© COPYRIGHT
The copyright in this drawing is vested in Sheppard Robson and no license or assignment of any kind has been, or is, granted to any third party whether by provision of copies or originals or otherwise unless agreed in writing.

DO NOT SCALE FROM THIS DRAWING
The contractor shall check and verify all dimensions on site and report any discrepancies in writing to Sheppard Robson before proceeding work

FOR ELECTRONIC DATA ISSUE
Electronic Data / drawings are issued as "read only" and should not be interrogated for measurement. All dimensions and levels should read, only from those values stated in text on the drawing.