Risk Register Reference	Hazard Description	Hazard Colour	Serverity	Risk Rating	Risk Active at Approval	Risk Active at Construction
		Red - Major (Seek Advice)				
		Amber - Review Risk Assessment				
		Green - Caution	(1-5)	(1-5)	(Y/N)	(Y/N)


SCALE	LEVEL OF RISK
VERY HIGH	EXCEPTIONAL
HIGH	ABOVE MODERATE
MODERATE	TYPICAL OR NORMAL
LOW	BELOW MODERATE
VERY LOW	WELL BELOW MODERATE

SCALE	CONSEQUENCE
VERY HIGH	CATASTROPHIC
HIGH	SEVERE
MODERATE	SERIOUS
LOW	MARGINAL
VERY LOW	MINOR

SCALE	LIKELIHOOD
VERY HIGH	VERY PROBABLE
HIGH	PROBABLE OR FREQUENT
MODERATE	POSSIBLE
LOW	UNLIKE OR REMOTE
VERY LOW	REMOTE

THIS RISK BOX IS FOR **GUIDANCE ONLY**. THE CONTENT HAS BEEN PRODUCED BY THE SES TEAM.
IT IS IMPERATIVE THAT THE READER OF THIS DOCUMENT REVIEWS ALL **RAMS / RISK ASSESSMENTS / TECHNICAL DOCUMENTATION & METHOD STATEMENTS** BEFORE PROCEEDING

001	Working At Height To Install Services	AMBER	3	1	N	N
002	Slip, Trip & Falls	AMBER	2	1	N	N
003	Mechanical Isolations	AMBER	2	1	N	N
004	Electrical Isolations	AMBER	4	1	N	N

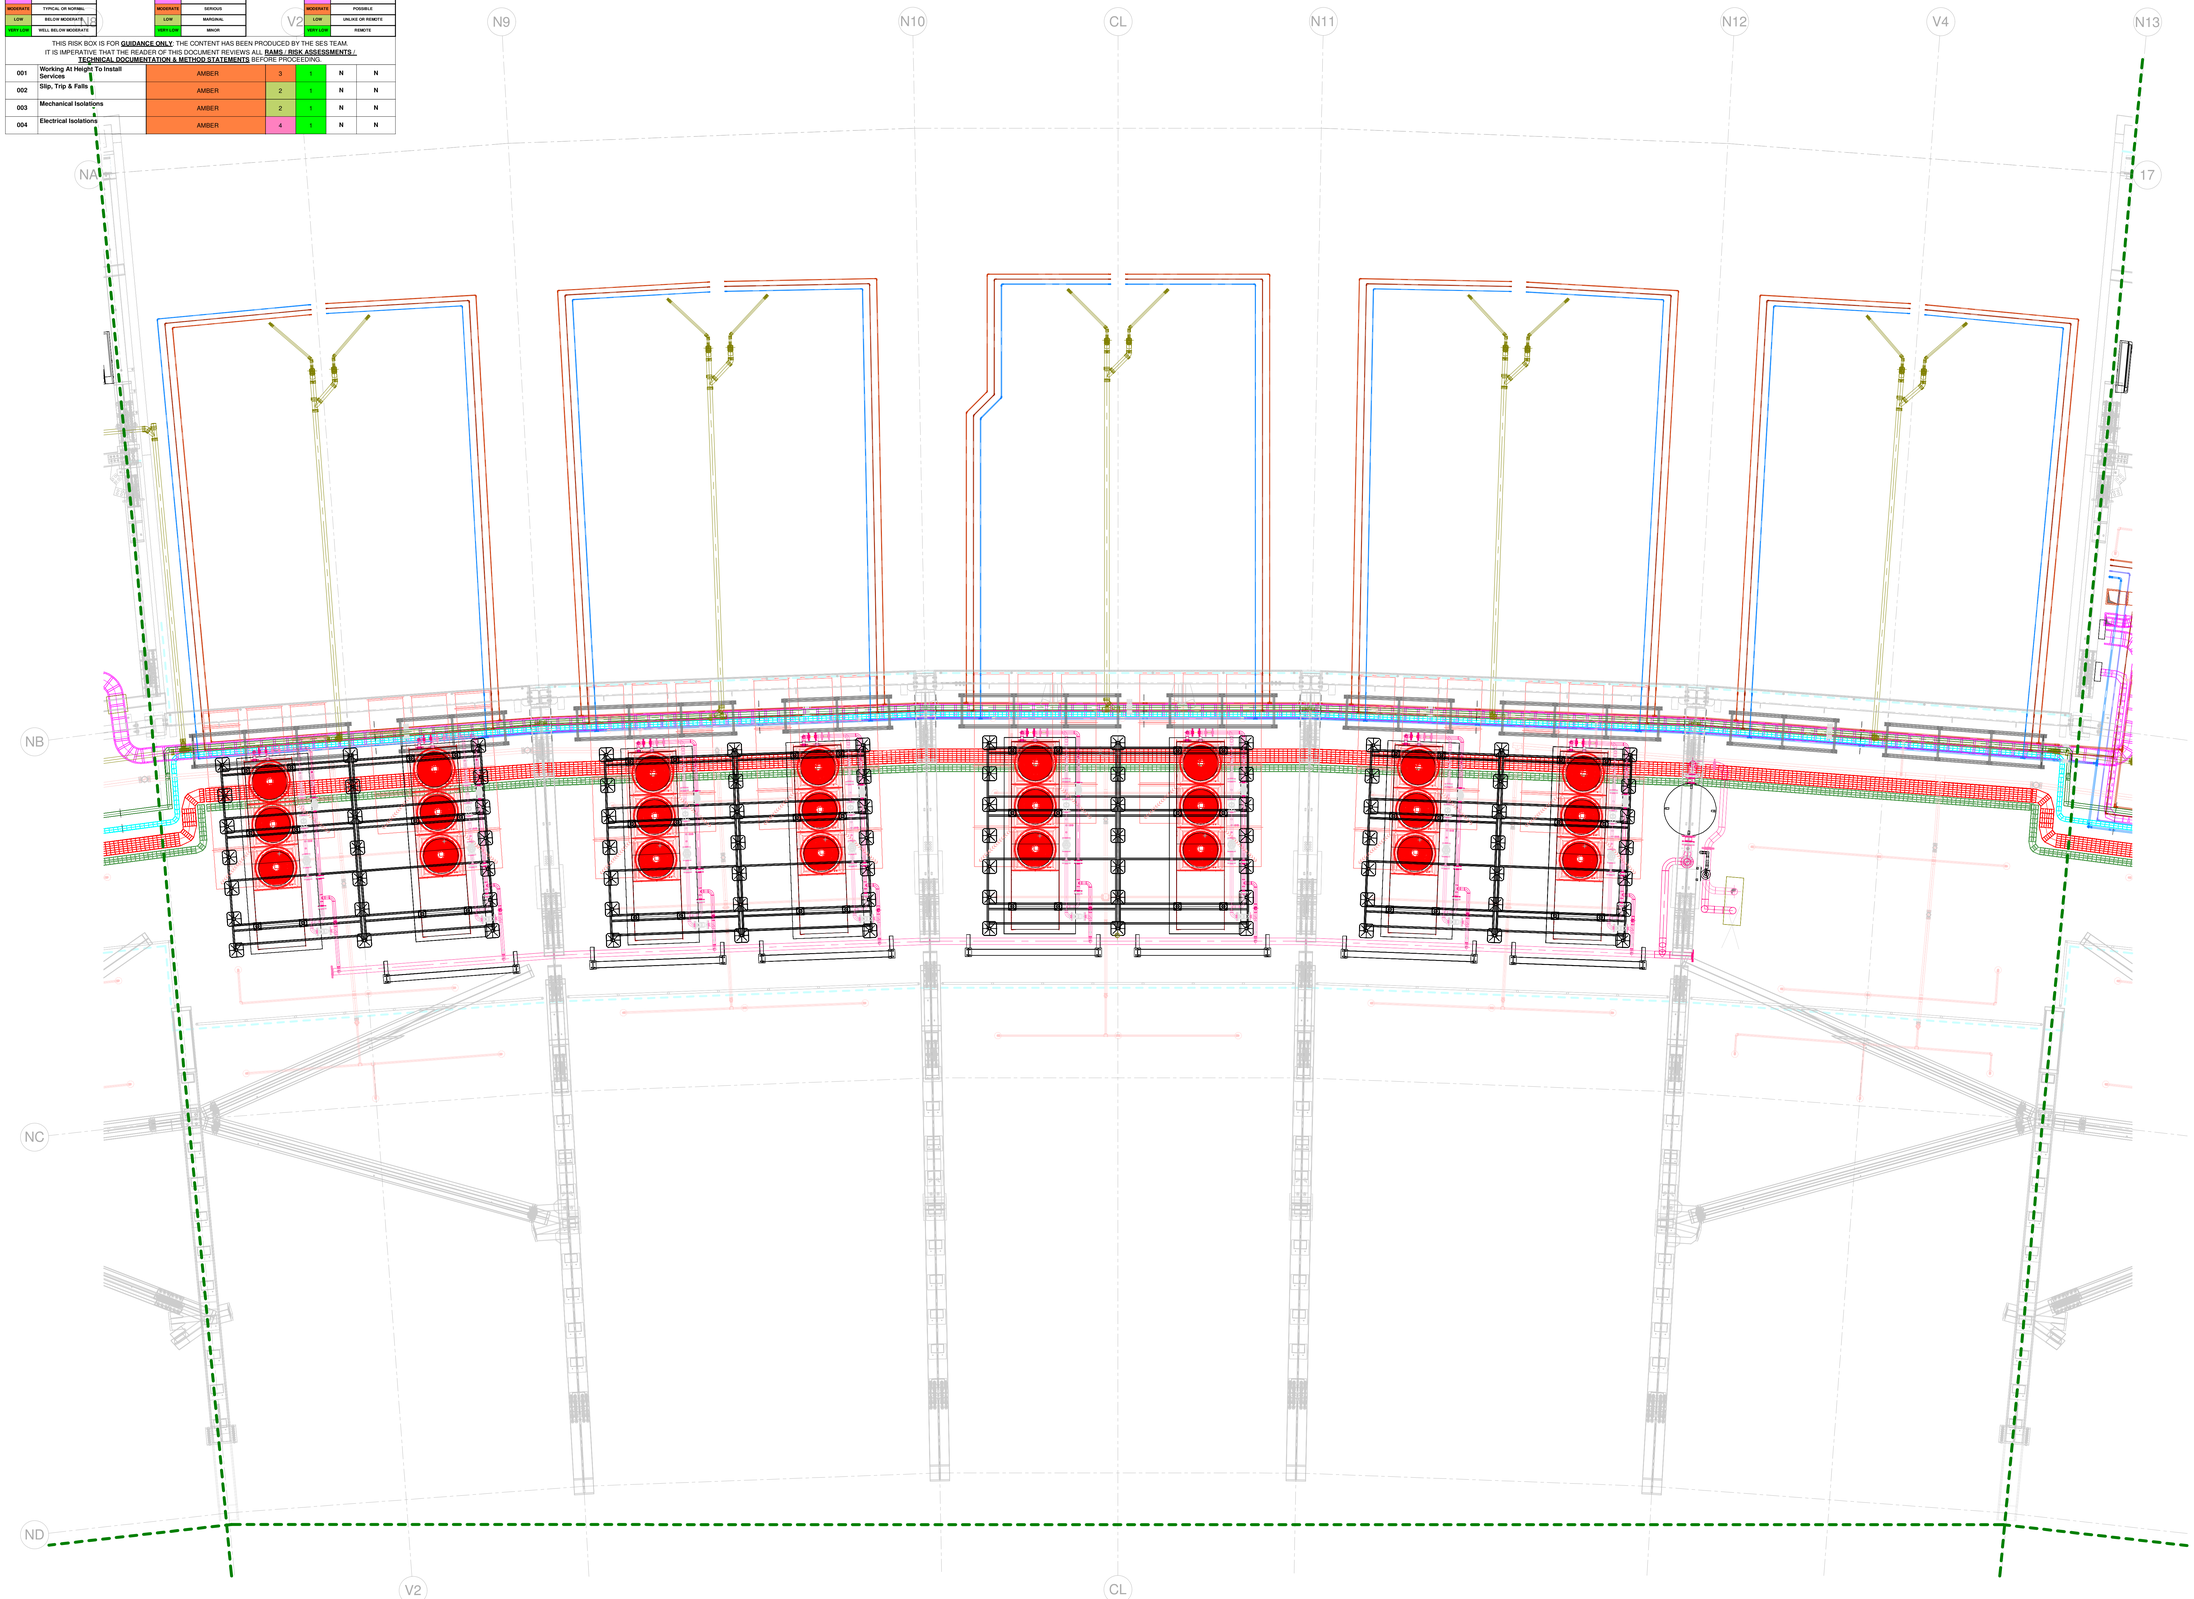

1 L03-M-Plant Level Mezzanine Coordinated Services - Zone 2
1 : 50


© THIS DRAWING IS CONFIDENTIAL AND MAY NOT BE USED, COPIED OR DISCLOSED TO ANYONE WITHOUT PERMISSION OF SES (ENGINEERING SERVICES)

DO NOT SCALE OFF THIS DRAWING

DRAWING STAGE DEFINITIONS (BSRIA BG6/2014)

STAGE 2	CONCEPT
STAGE 3B	DEVELOPED DESIGN
STAGE 4A	TECHNICAL DESIGN
STAGE 4B	COORDINATED WORKING
STAGE 5	INSTALLATION DRAWING/RECORD

For full definitions refer to BSRIA BG6/2014 Table 1

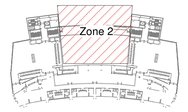

KEY PLAN

CLIENT DIRECT FIT OUT - WHITEBOX AREAS

DRAWING REFERENCES
THIS DRAWING HAS BEEN BASED ON INFORMATION TAKEN FROM THE FOLLOWING

POPULOUS
NSE-POP-NS-ZZ-M3-A-001000
NSE-POP-NS-ZZ-ZZ-A-002000
NSE-POP-NS-ZZ-M3-A-006000

BURO HAPPOLD STRUCTURE
NSE-BHE-NS-ZZ-M3-S-001000

WILLIAM HARE STRUCTURE
NSE-WHL-NS-XX-MR-X-000001

BANAGHER TERRACE
NSE-BPC-NS-ZZ-M3-X-001000

FK FACADE
NSE-FKG-NB-ZZ-M3-X-000001

Rev	Drn	Ch'd	Date	Description
C02	AR	AW	15.05.25	Updated To Suit Services Layouts
C01	QM	AR	05.12.24	Issued For Construction

Scale: 1 : 50
Original Size: A0

Status: A5 - FOR AUTHORISATION AS STAGE COMPLETE

Client

Project: MCFC

Title: NORTH STAND COORDINATED SERVICES LAYOUT LEVEL 03M ZONE 2

Drawing No.: NSE-SEE-NS-M3-DR-Z-503422
Revision: C02

SES (Engineering Services) Ltd
Think Park
Building Three
Mosley Road
Trafford Park
Manchester
M17 1FQ
(T) 0161 945 5589
(W) www.ses-ltd.co.uk

SES ENGINEERING SERVICES

Status A: Approved