
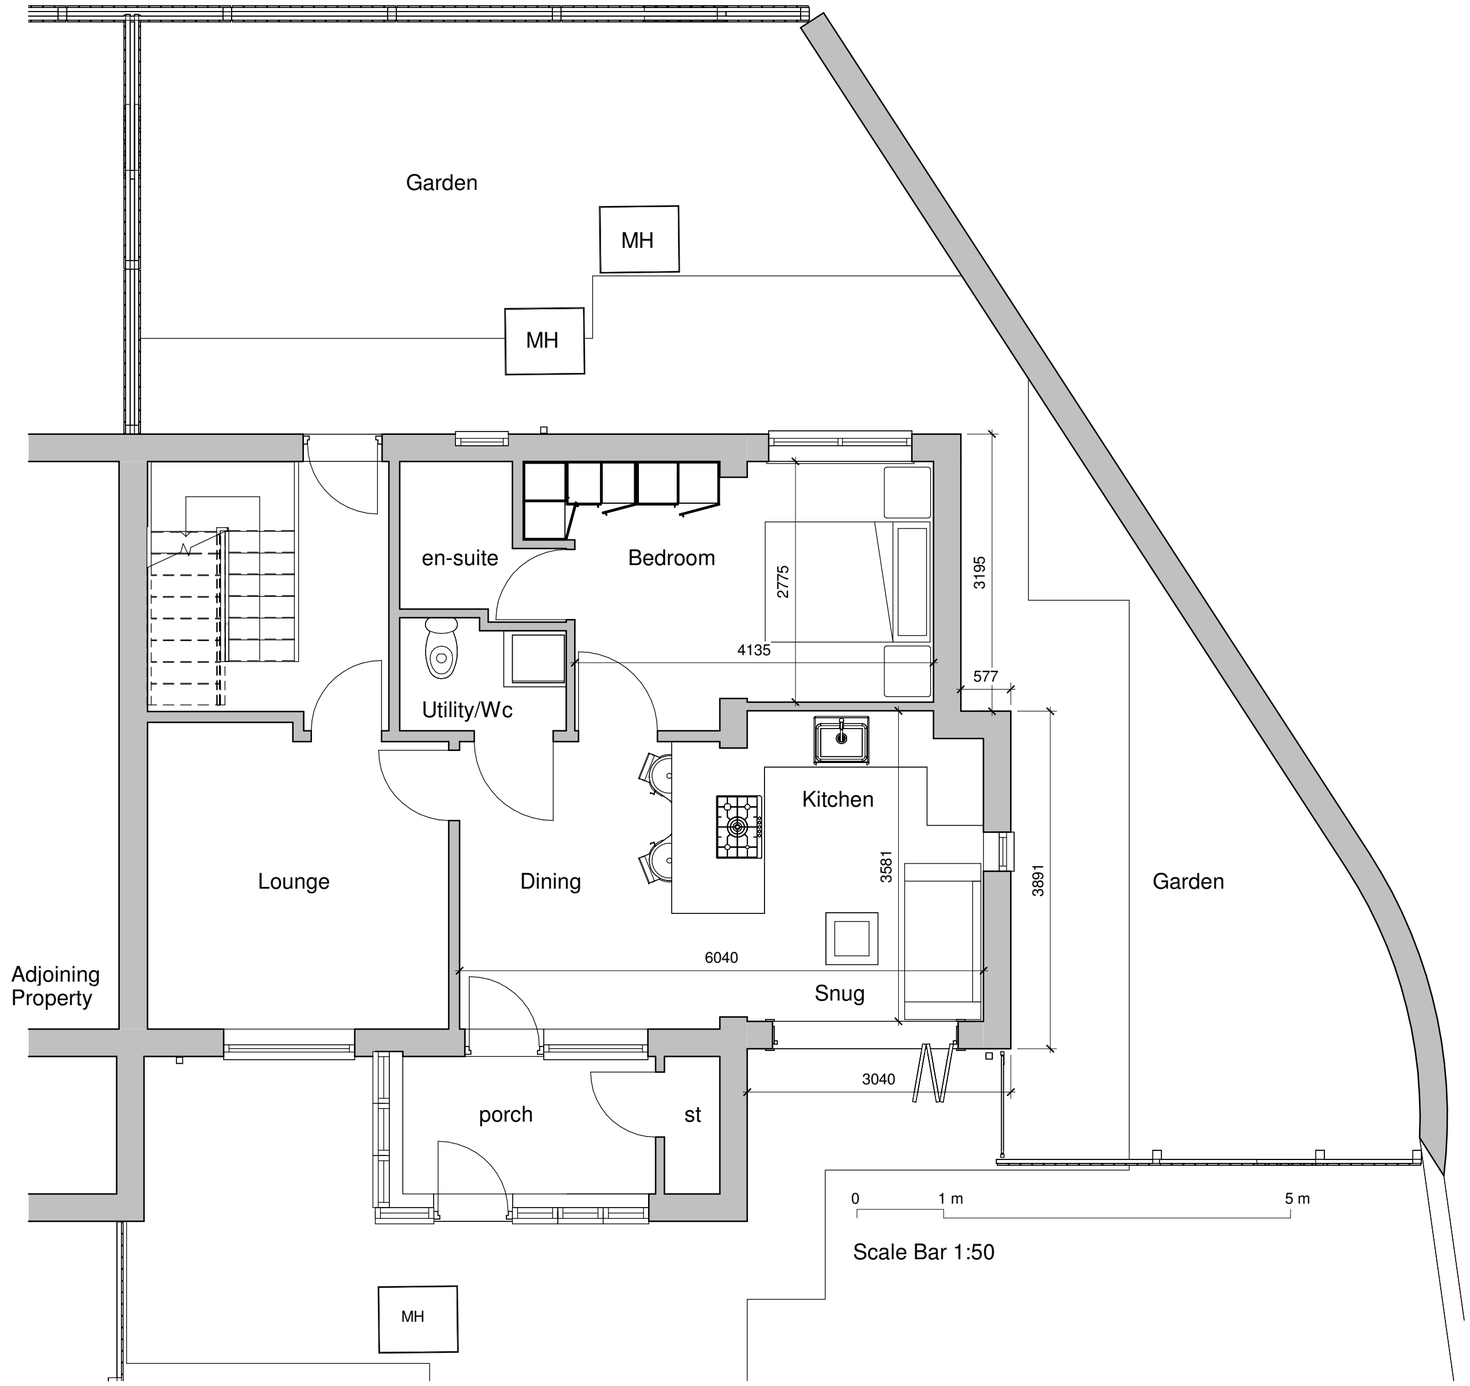


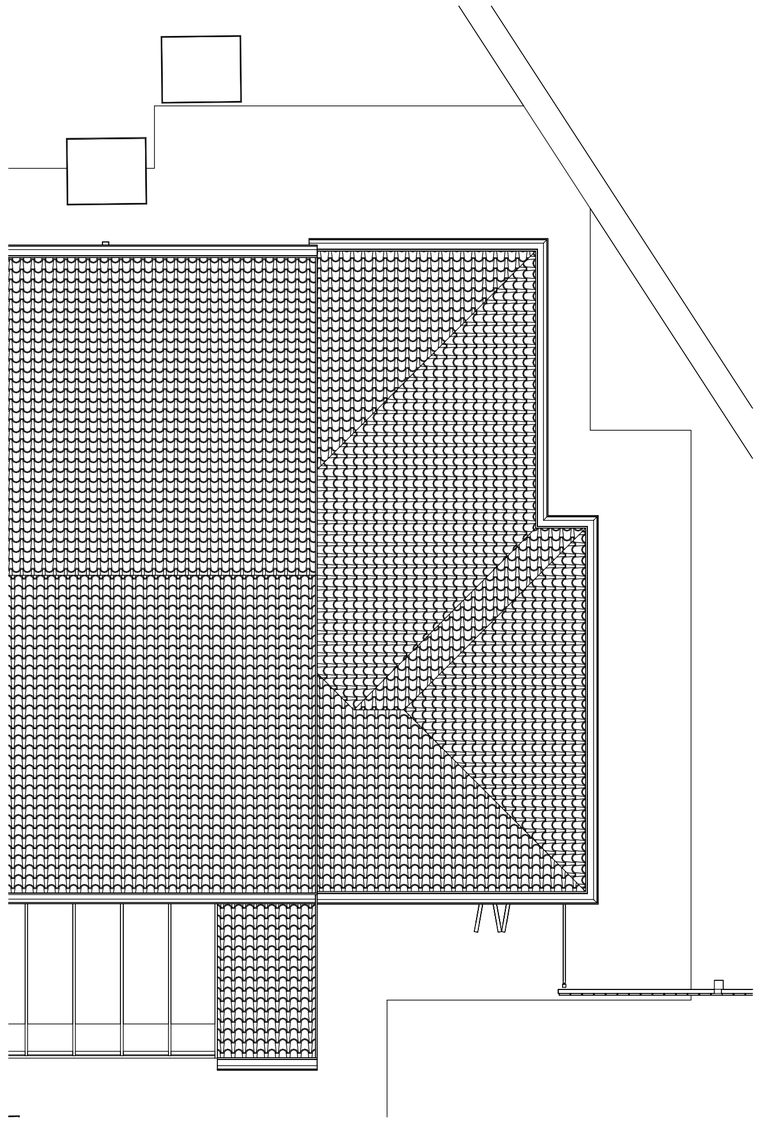

1 01 Proposed Ground Floor Plan

1 : 50

2 04 Proposed Part Roof Plan

1 : 50

PROPOSED FLOOR PLANS.

02/06/2026 14:07:37

SCALE
A2 DRAWING

Client:

Mr Bernard Webbe
79 Bold Street
Manchester
M16 7AB