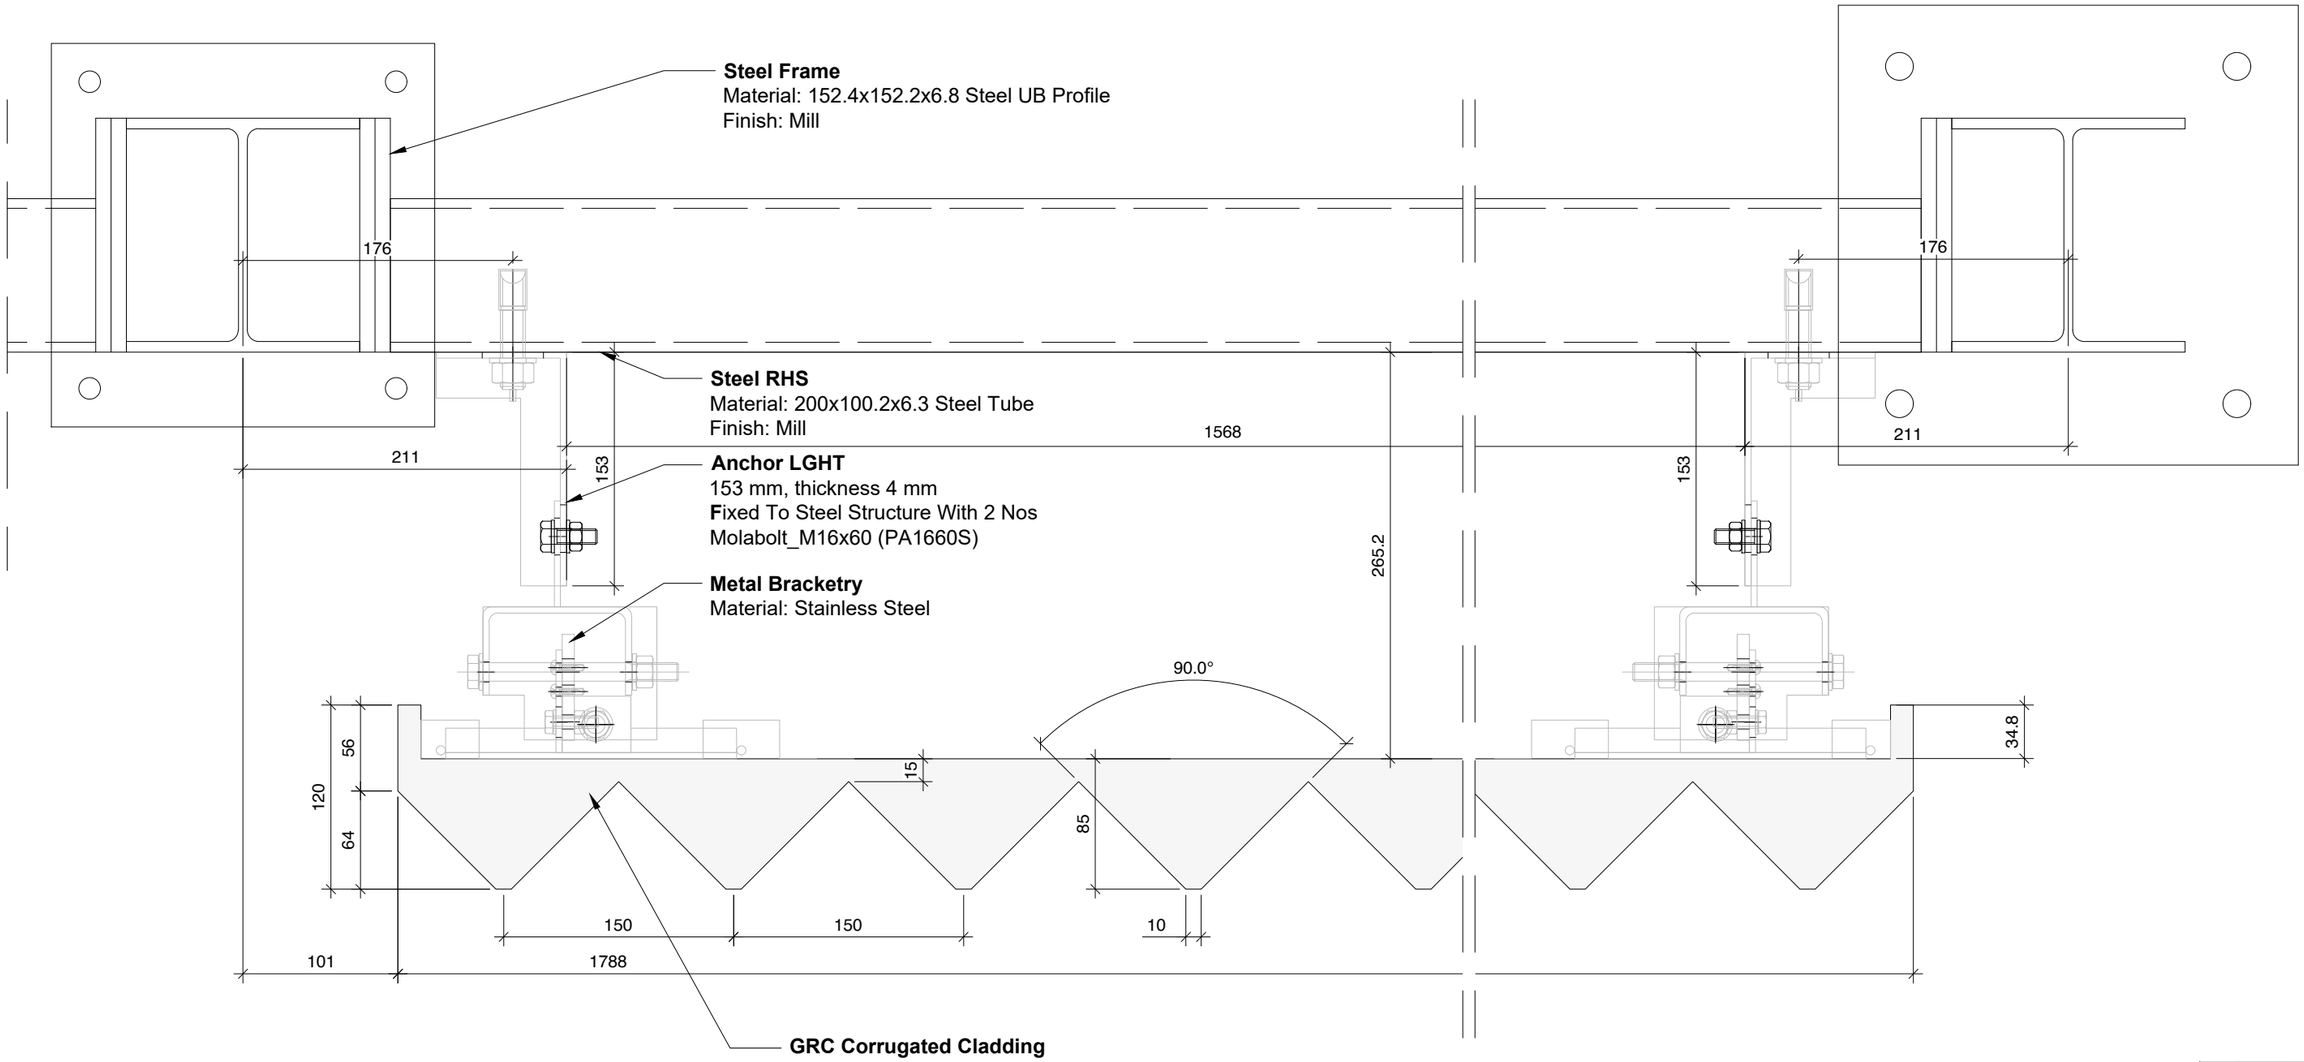



| REV | DATE | AMENDMENT | DWN | CKD |
|---|---|---|---|---|
| P02 | 09.01.26 | QA Amended | IK | ST |
| P01 | 11.12.25 | First Issue | IK | ST |

PROJECT:
Upper Brook Street
Manchester

CLIENT:
Morgan Sindall

CLK PROJECT No:
000678

DRAWING TITLE:
VMU - Horizontal Section Detail
GRC to Steel Frame

© Copyright rests with the designer

SCALE: Scale: 1:4 @A3
FIRST ISSUE DATE: 11/12/2025
Drawn: IK
Check: ST

DRAWING NUMBER: UBS-CLK-ZZ-ZZ-D-X-000114
REV: P02

PROPOSED STATUS: S3 - Review and Comment

01 Horizontal Section Detail
Scale: 1:4 @ A3

CLARKE
132A Raceview Road, BT42 4HY
t: +44(0)28 25822500
e: office@mdclarke.co.uk
w: www.mdclarke.co.uk