


01 Partial Elevation
Scale: 1:50 @ A3

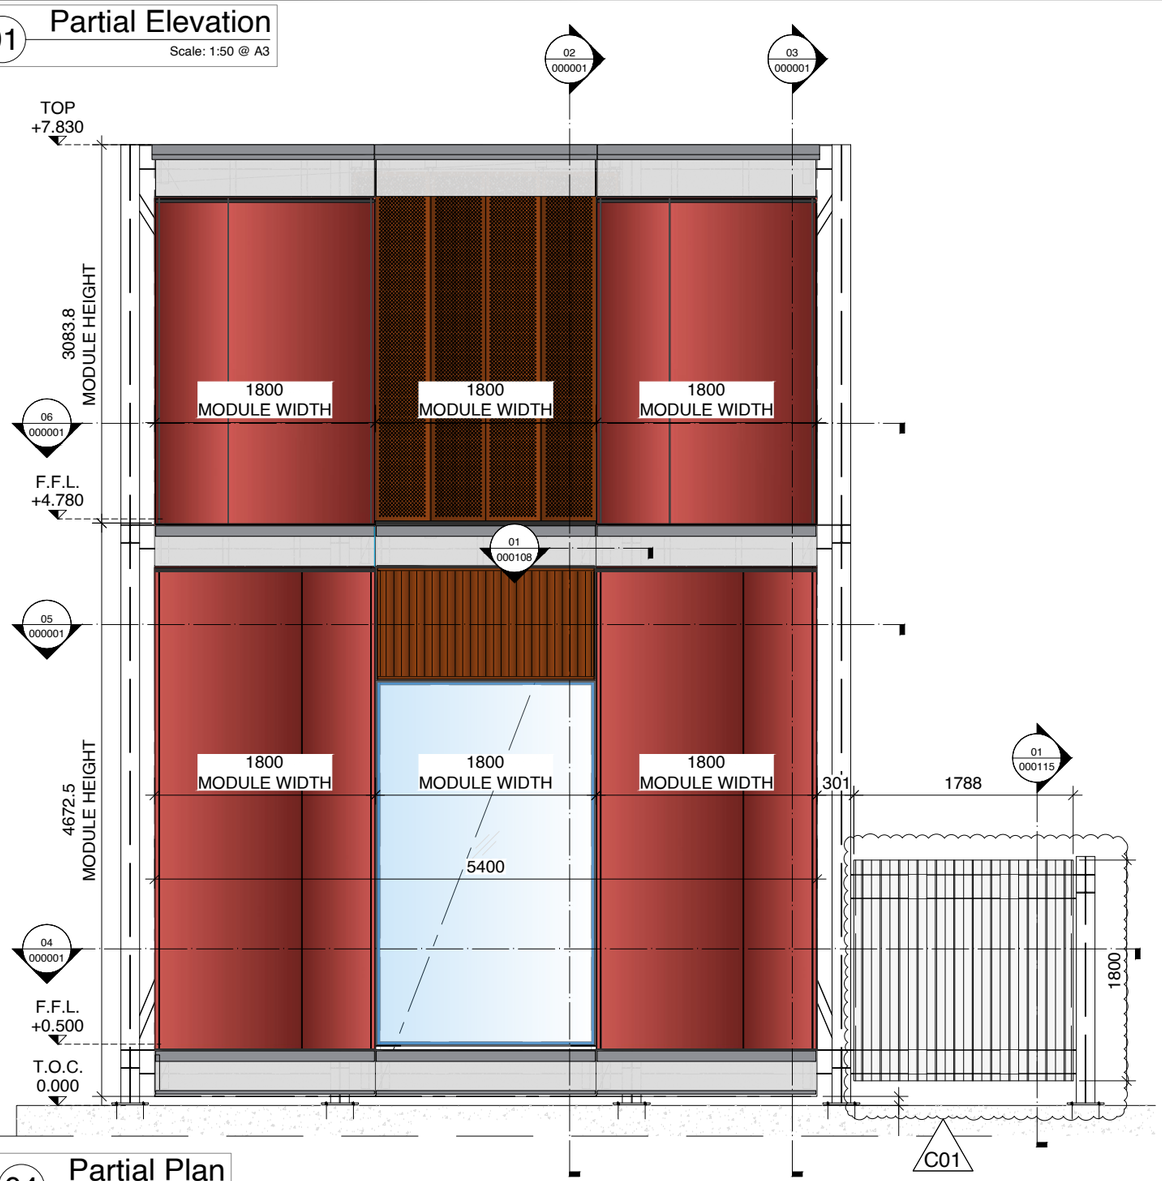


02 Partial Section
Scale: 1:50 @ A3

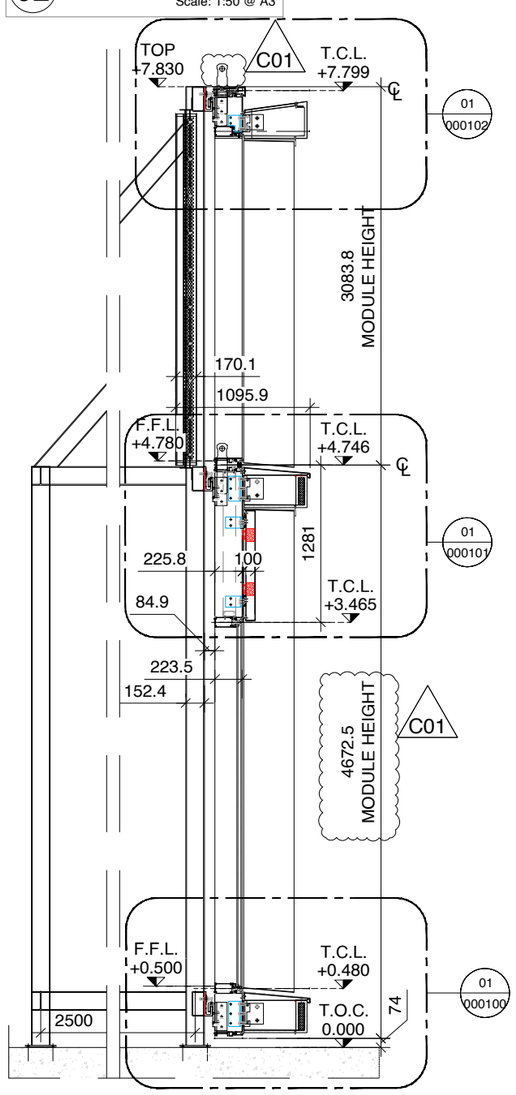


03 Partial Section
Scale: 1:50 @ A3

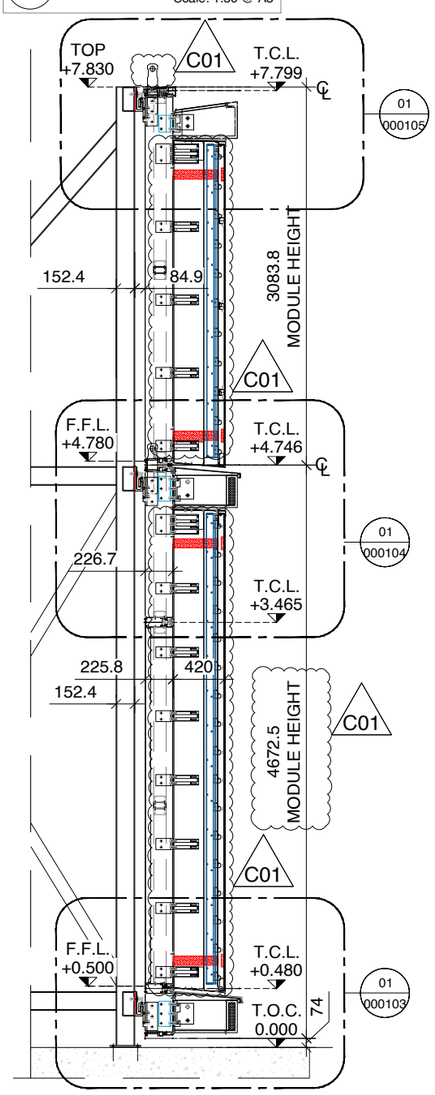


04 Partial Plan
Scale: 1:50 @ A3

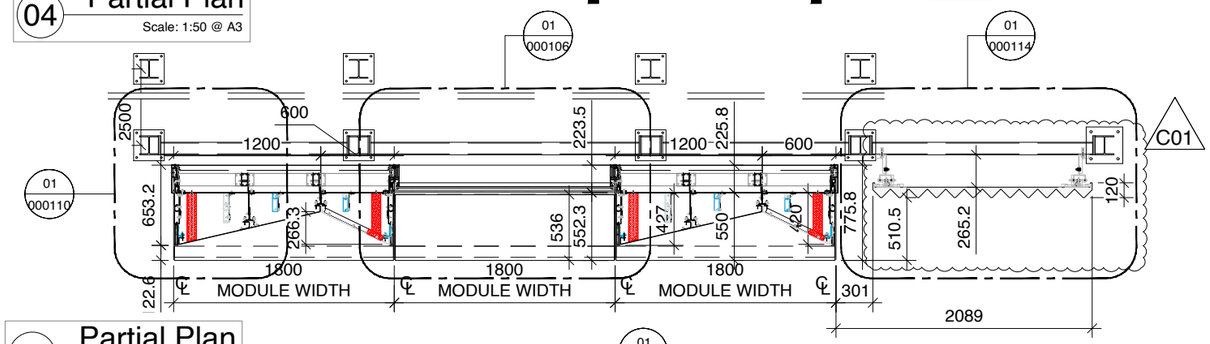

05 Partial Plan
Scale: 1:50 @ A3

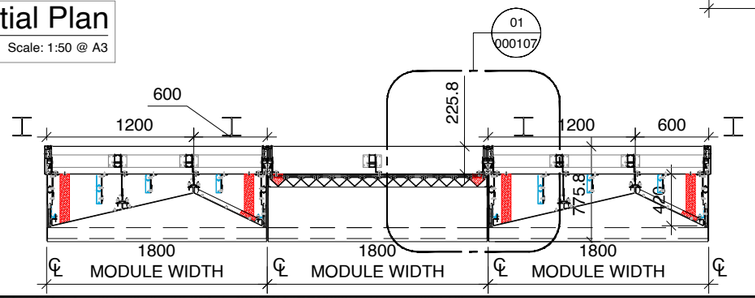

06 Partial Plan
Scale: 1:50 @ A3

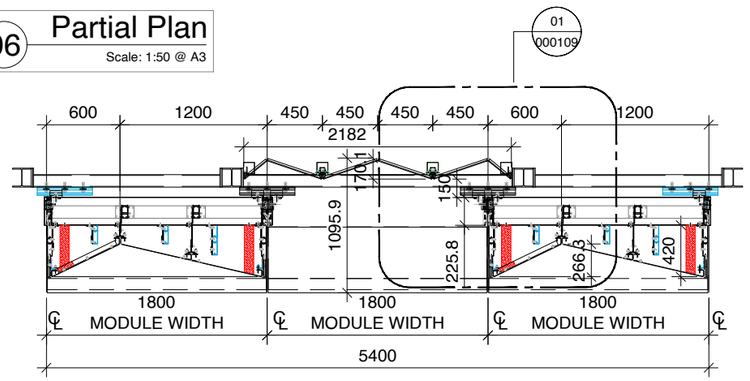

NOTES:

1. FINAL GRC BRACKET DETAILS WILL BE INCLUDED ON CONSTRUCTION ISSUE DRAWINGS HOWEVER WILL NOT EFFECT GEOMETRY OR VISUAL AESTHETICS - PLEASE DO NOT LET THIS HOLD UP APPROVAL AS THESE DRAWINGS ARE FOR VISUAL MOCK UP AND NOT LIVE JOB

Elevation Key

- Large Concave Cladding (Anodised, AluCopper 03)
- Corrugated Cladding (Anodised, AluBronze 02)
- GRC Cover Flashing (Anodised, AluNature)
- Vision Double Glazed Glass Unit GL1
- GRC Cladding

REV	DATE	AMENDMENT	DWN	CKD
C02	09.01.26	QA Amended	IK	ST
C01	11.12.25	For Construction	IK	ST
P02	01.10.25	For approval	AB	ST
P01	03.09.25	First Issue	AB	ST

PROJECT:
Upper Brook Street
Manchester

CLIENT:
Morgan Sindall

CLK PROJECT No:
000678

DRAWING TITLE:
VMU
Partial Elevation and Partial Sections

© Copyright rests with the designer

SCALE:	FIRST ISSUE DATE:	Drawn:	Check:
Scale: 1:50@A3	03/09/2025	AB	ST

DRAWING NUMBER: UBS-CLK-ZZ-ZZ-D-X-000001 REV: C02

PROPOSED STATUS: S4 - For Review and Authorisation

CLARKE
132A Raceview Road, BT42 4HY
t: +44(0)28 25822500
e: office@mclarke.co.uk
w: www.mclarke.co.uk