
General notes:
- All information on this drawing is copyright ©
- All sizes to be verified on-site
- No dimensions to be scaled off this drawing
- All dimensions to drawing in metres unless otherwise stated
- This drawing is to be read in conjunction with all other project drawings

DRAWING TO BE PRINTED IN COLOUR.

KEY

Red Edge Application Boundary

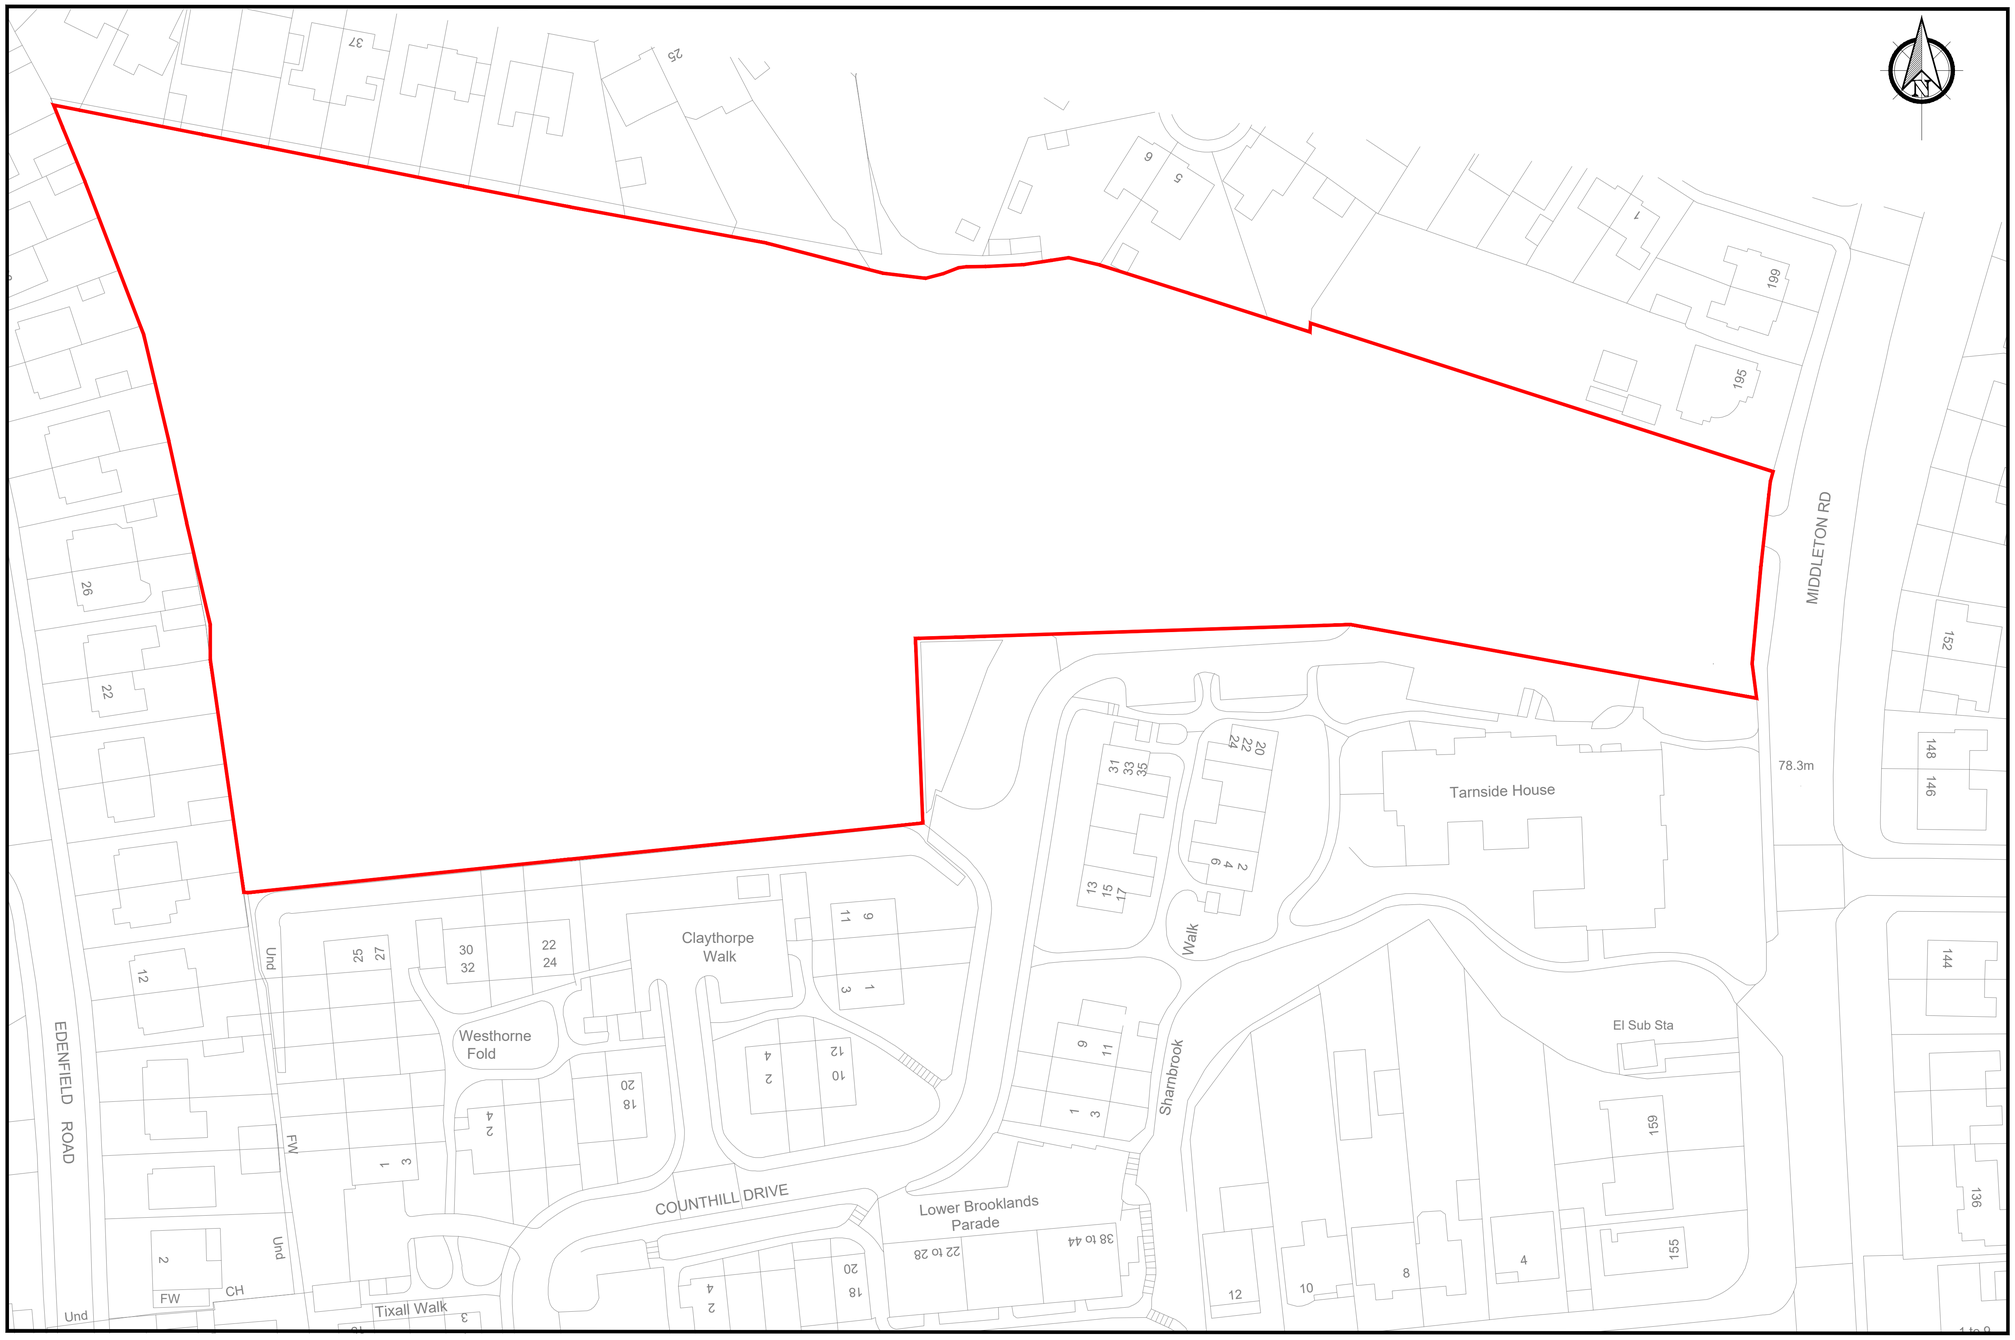

0 2.5 5 10 15 25 m

SCALE BAR 1:500

REV.	DATE	DESCRIPTION	BY

Wain HOMES

Project Title:
Middleton Road
Crumpsall

Drawing Title:
Location Plan

PLANNING

Drawing No: WH-001-NW-A-400		
Scale: 1:500@A1	Date: May. 2026	Site Code: 001
Drawn by: JG	Checked by: -	Revision: P1

N:\Working Drawings (Commercial)\001 Middleton Road, Crumpsall\Layout\02. Sheets\WH-001-NW-A-400-P1- Boundary Treatment Plan.dwg