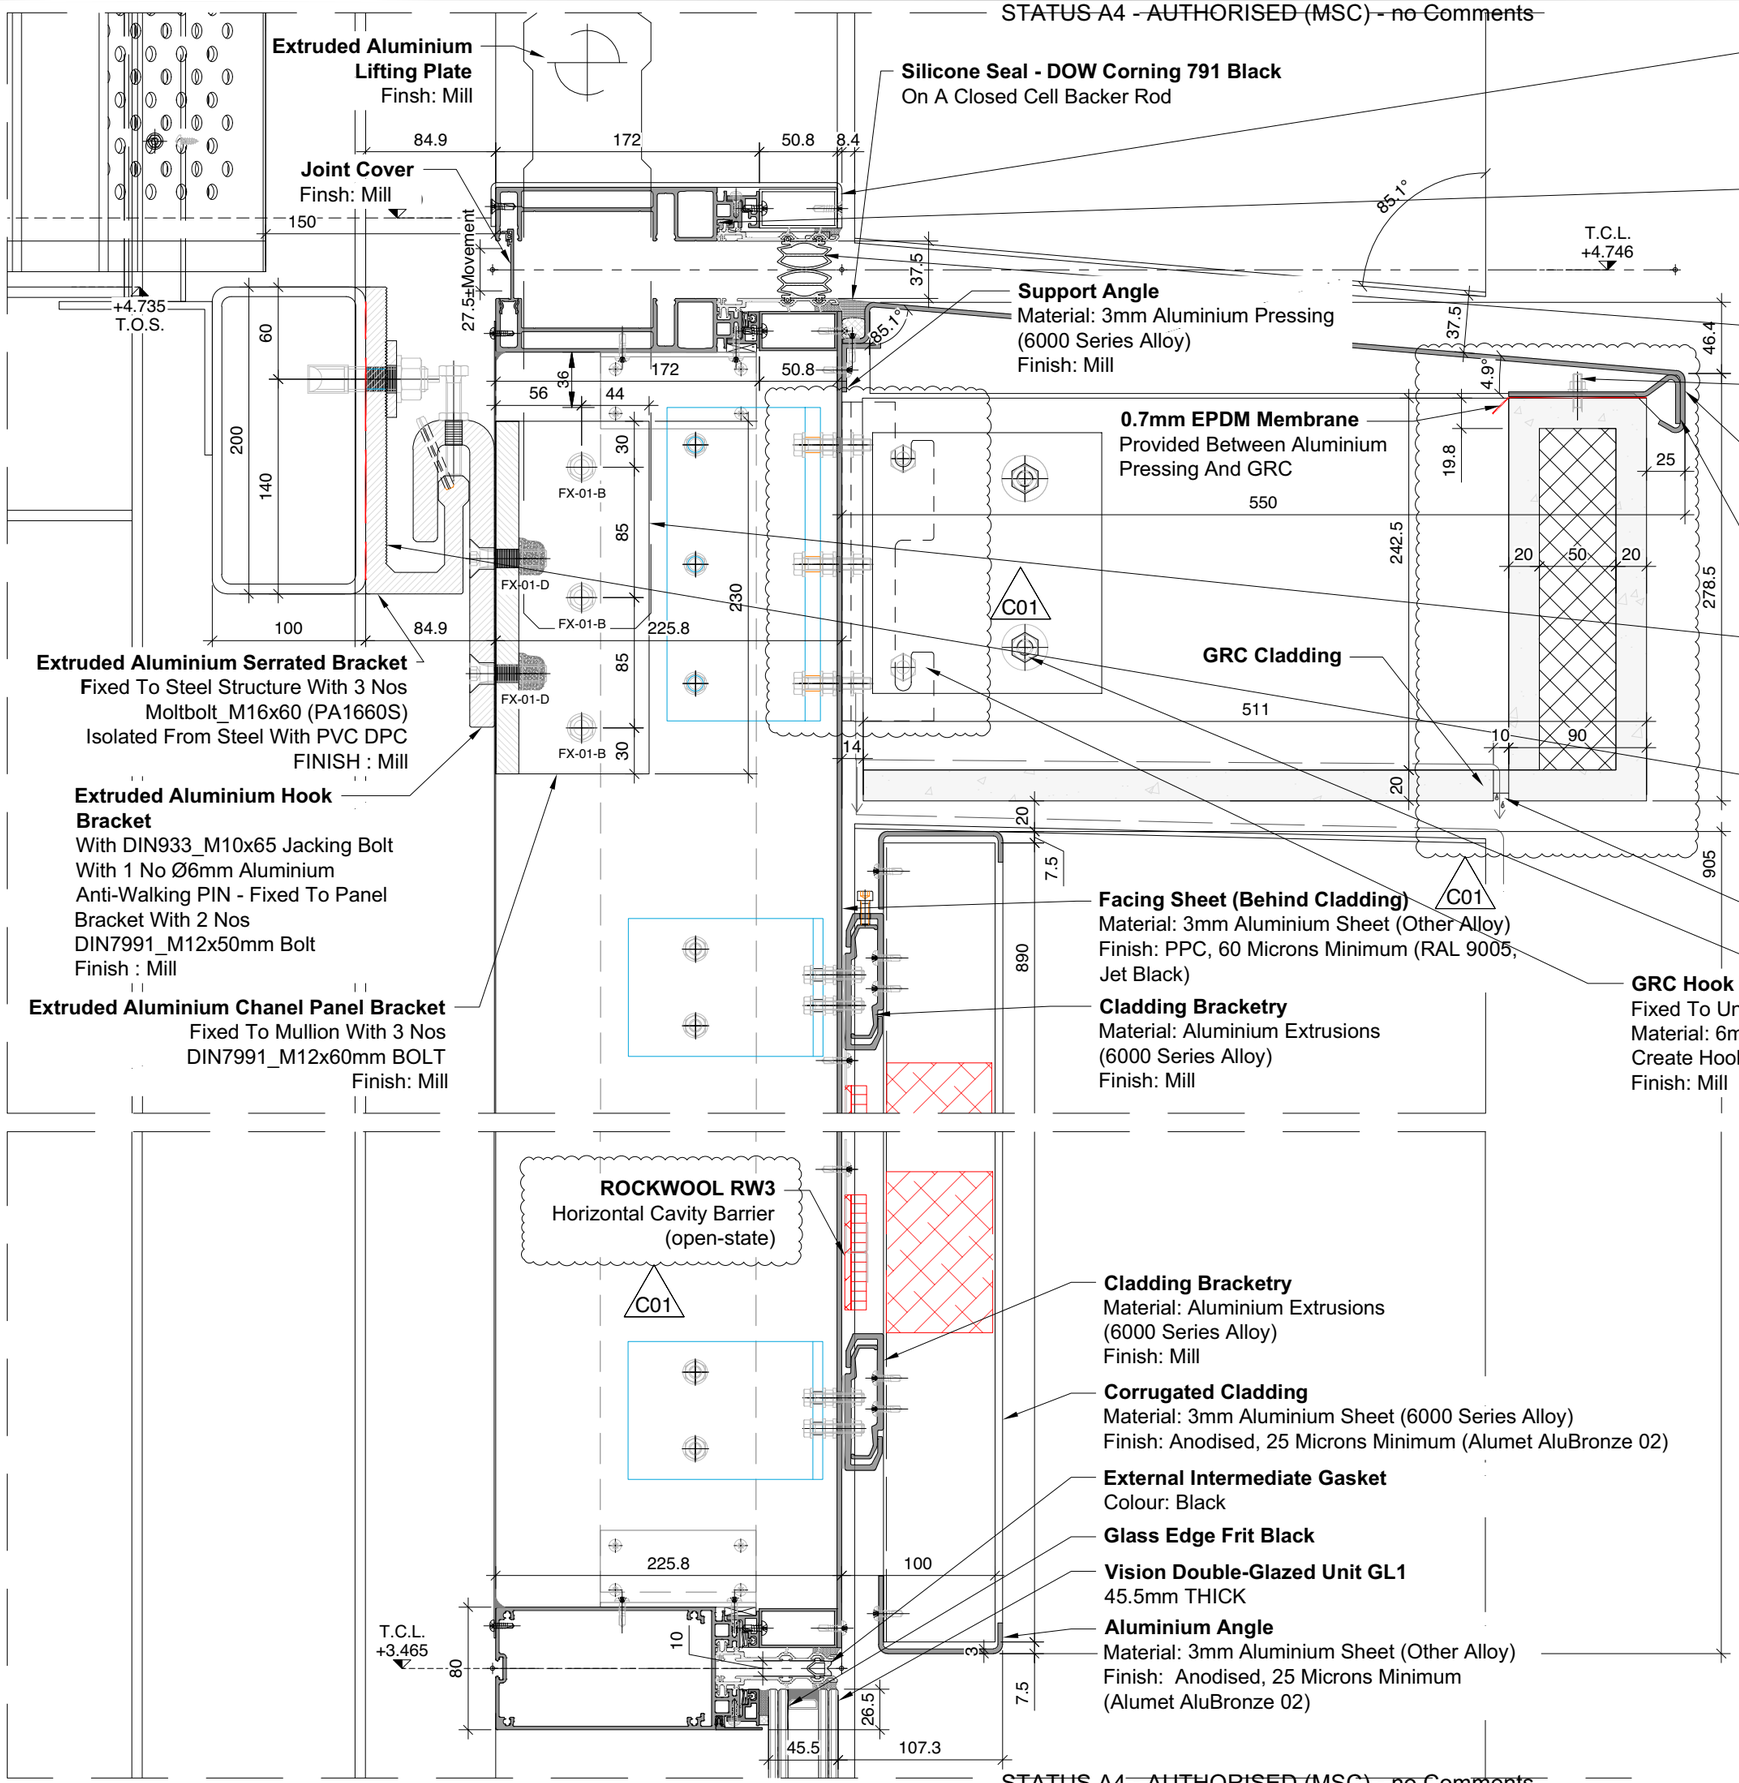


REV	DATE	AMENDMENT	DWN	CKD
C02	09.01.26	QA Amended	IK	ST
C01	11.12.25	For Construction	IK	ST
P02	01.10.25	For approval	AB	ST
P01	03.09.25	First Issue	AB	ST

PROJECT:
Upper Brook Street
Manchester

CLIENT:
Morgan Sindall

CLK PROJECT No:
000678

DRAWING TITLE:
VMU - Vertical Section Detail
Middle GRC to Corrugated Panel

© Copyright rests with the designer

SCALE: Scale: 1:4 @A3
FIRST ISSUE DATE: 03/09/2025
Drawn: AB
Check: ST

DRAWING NUMBER: UBS-CLK-ZZ-ZZ-D-X-000101
REV: C02

PROPOSED STATUS: S4 - For Review and Authorisation

01 Vertical Section Detail
Scale: 1:4 @ A3

CLARKE
132A Raceview Road, BT42 4HY
t: +44(0)28 25822500
e: office@mdarke.co.uk
w: www.mdarke.co.uk

Z:\7. Design\6. Migrated Data\JOBS\000678 - UBS\7.0 Design\7.1 Stage 1\7.1.3 Design Drawings\02 - Visual Mock Up\11.12.25 - VMU Drawings C02\DWG\UBS-CLK-ZZ-ZZ-DR-X-000101.dwg - User - 1/9/2026 2:07 PM