

COPYRIGHT OF ATELIER MB LTD
DO NOT SCALE FROM THIS DRAWING
DIMENSIONS TO BE CHECKED ON SITE

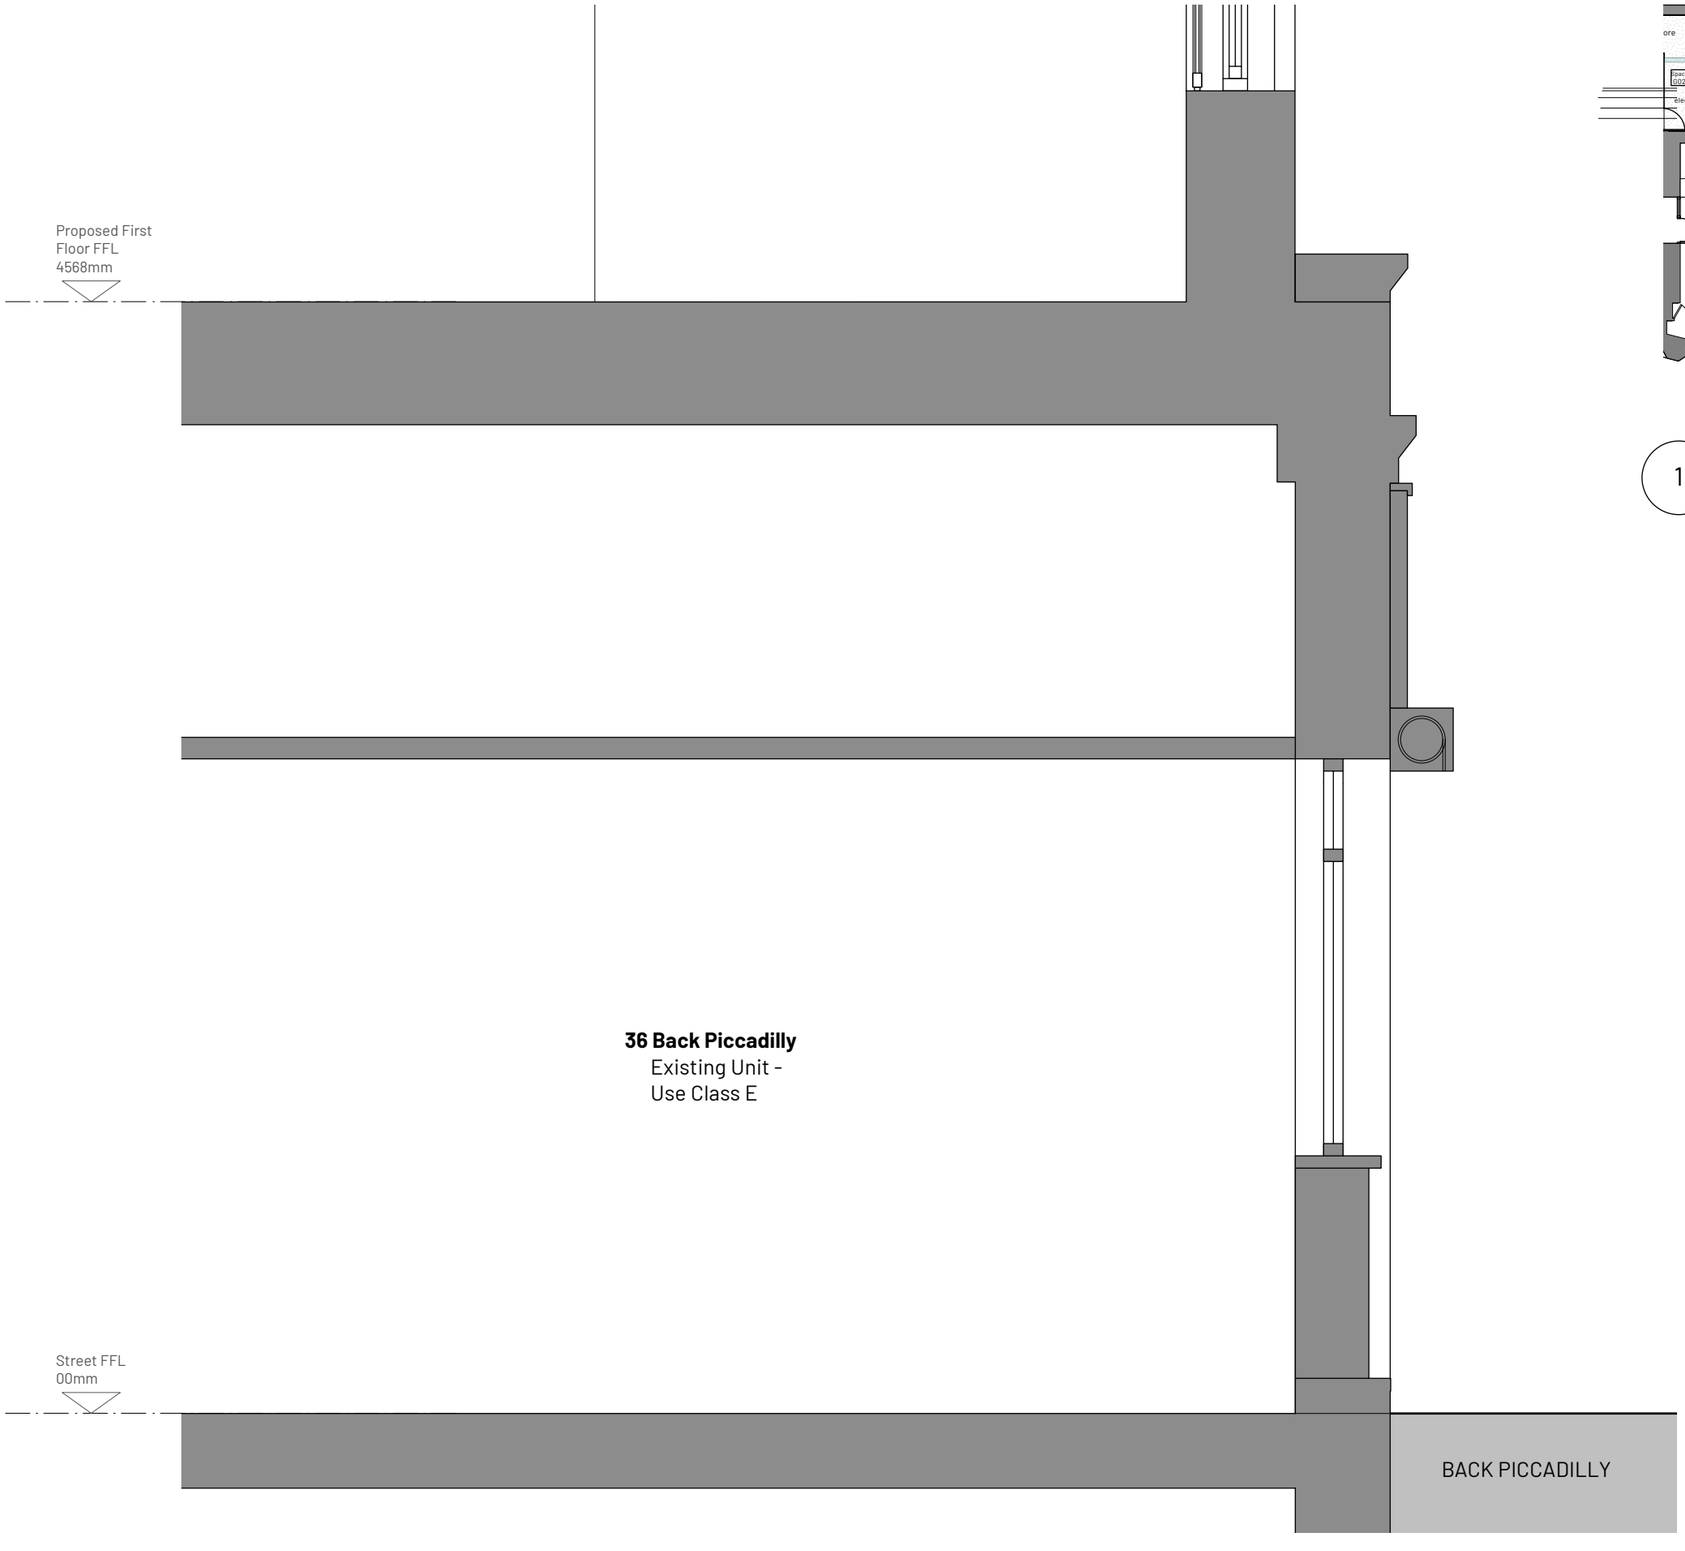

2 36 Back Piccadilly - Existing Facade Section
Scale: 1:25

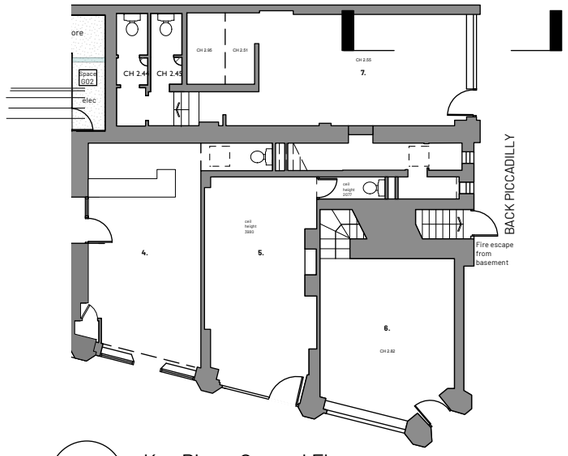

1 Key Plan - Ground Floor
Scale: 1:200

Key
Existing

0 0.5 1 2
1:25 @A3

REV	NOTE	DRN	CHK

St Margarets Basement & Ground Floor
For Charlotte Street Estates

36 Back Picc. Facade Section Existing

PROJECT REF.	2095
DRWG NO.	E(327)
REVISION	
SCALE	1:25 @ A3
DATE 1st	May 26
DRAWN	RD

SK sketch E existing P proposed T tender C construction FI final issue

+44 161 236 0051
ARCHITECT@ATELIERMB.CO.UK
ATELIER.MB