
COPYRIGHT OF ATELIER MB LTD
DO NOT SCALE FROM THIS DRAWING
DIMENSIONS TO BE CHECKED ON SITE

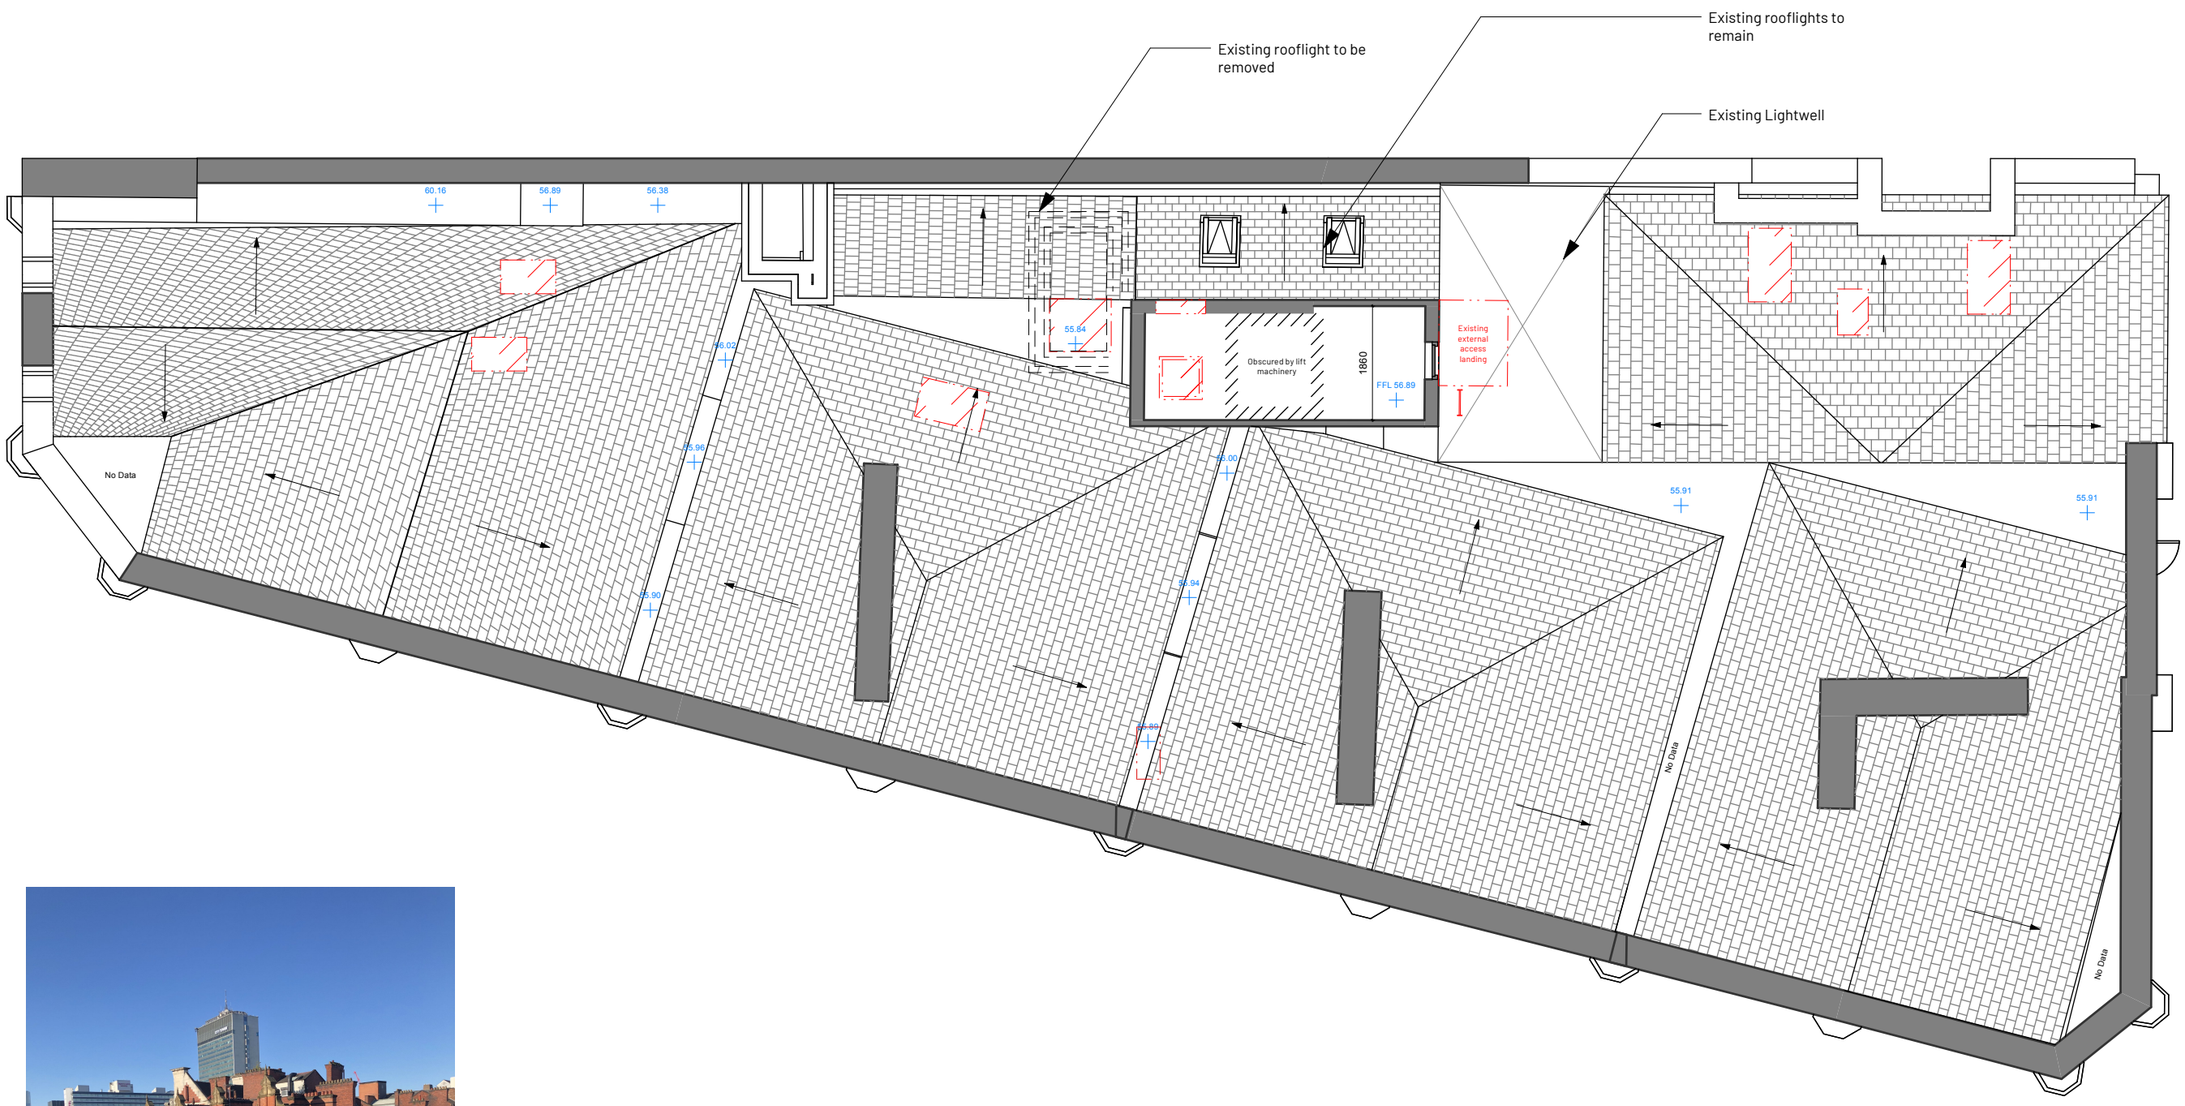



0 1 2 3 4 5m

1:100 @A3

Key

- Existing
- Proposed
- Existing to be Removed (contemporary)
- Existing to be Removed (circa 1930s)
- Existing to be Removed (pre 1930s)
- Historic panelled wall - circa C19th
- Historic panelled wall - circa 1930s
- Historic coving shown indicatively
- NB additional features not picked up by survey - positions not measured.
- Direction of ceiling fall

NB: All cornice positions shown indicatively only
All windows - replacement steel frame, some louvred

REV	NOTE	DRN	CHK
A 08/06/2026	Strip-out updated to suit items No.10 & 11.	AB	RD

St Margarets (App. 2), Manchester

For Charlotte Street Estates

Roof Plan Strip-out

PROJECT REF.	2093
DRWG NO.	P(161)
REVISION	A
SCALE	1:100 @ A3
DATE 1st	Aug 25
DRAWN	GS

SK sketch E existing P proposed T tender C construction FI final issue

+44 161 236 0051
ARCHITECT@ATELIERMB.CO.UK
ATELIER.MB