


COPYRIGHT OF ATELIER MB LTD
DO NOT SCALE FROM THIS DRAWING
DIMENSIONS TO BE CHECKED ON SITE

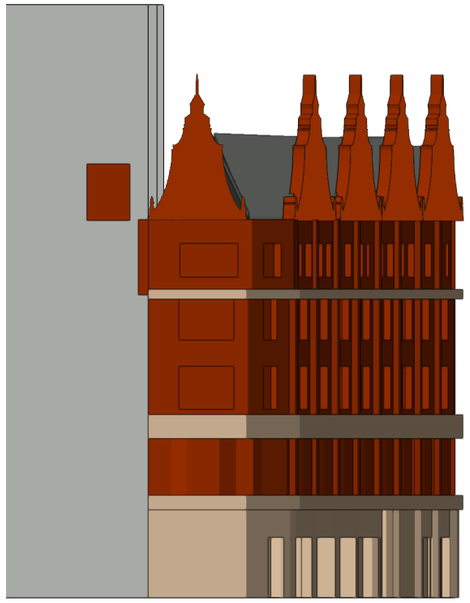


1 Piccadilly Elevation
Scale: 1:300

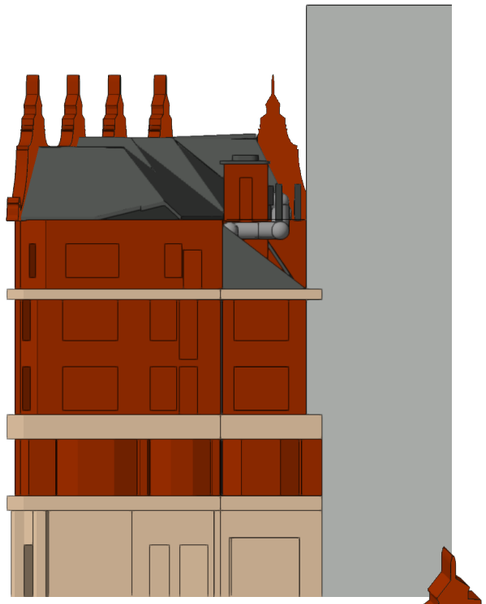

2 Back Piccadilly Elevation
Scale: 1:300

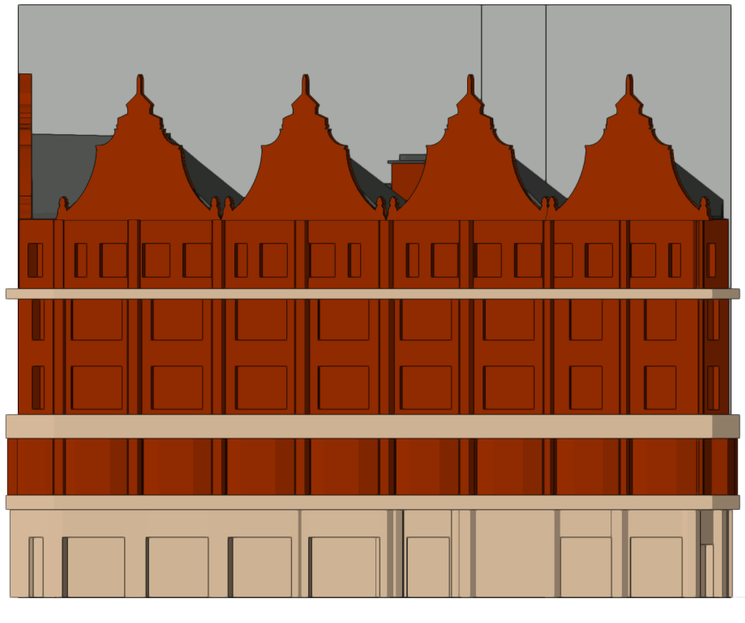

3 Newton Street Elevation
Scale: 1:300

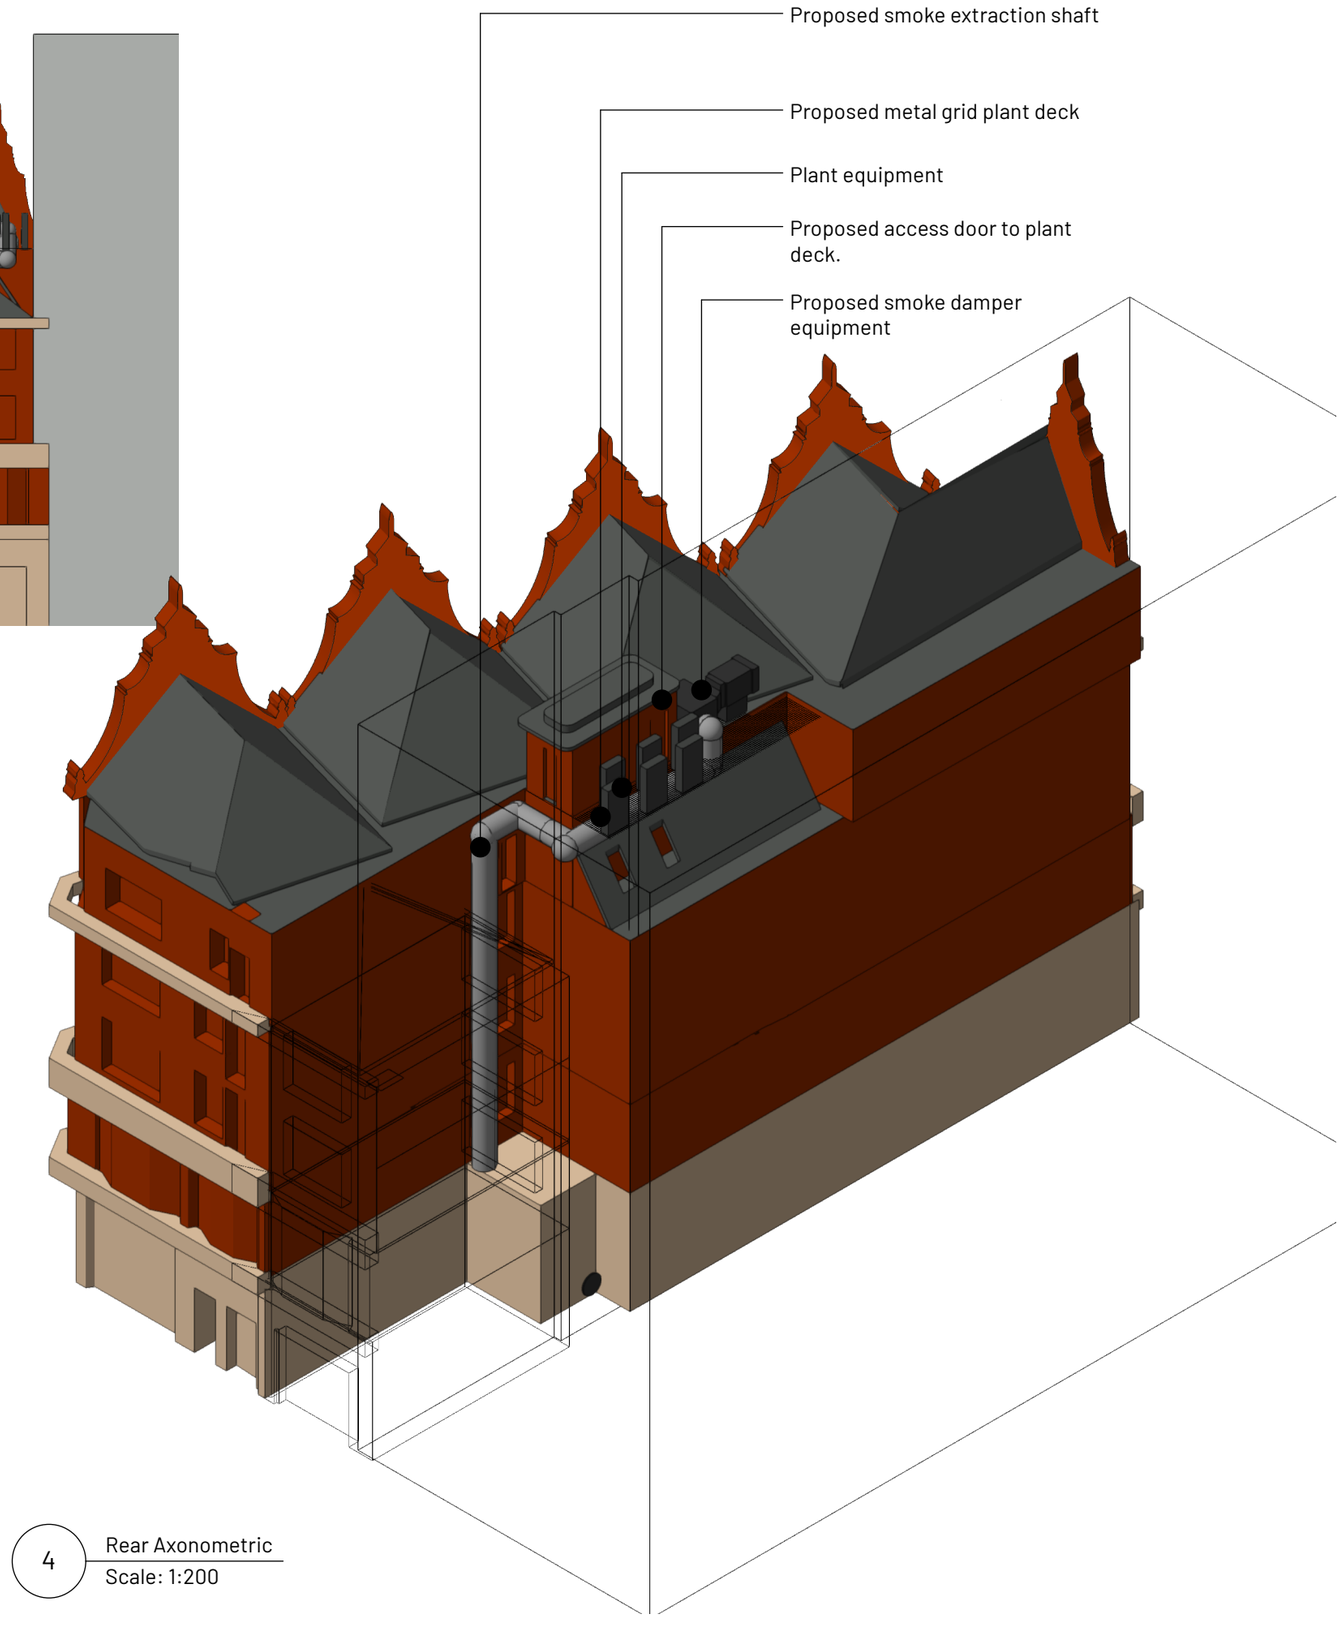

4 Rear Axonometric
Scale: 1:200

REV	DATE	NOTE	DRN	CHK
A	08/08/2026	Decking updated and new access door added.	RD	AB

St Margarets (App. 2), Manchester
For Charlotte Street Estates

Smoke Shaft 3D Views

PROJECT REF.	2093
DRWG NO.	P(850)
REVISION	A
SCALE	Varies @ A3
DATE 1st	Aug 25
DRAWN	GS

SK sketch E existing P proposed T tender C construction FI final issue

+44 161 236 0051
ARCHITECT@ATELIERMB.CO.UK
ATELIER.MB