Scale: 1/10

0 200mm 400mm 1m


Note:
Details are indicative for planning stage purposes only,
to demonstrate position of window within the reveal, and
not intended for construction purposes.

CALDERPEEL.COM


© CALDERPEEL ARCHITECTS LTD

NOTE: DO NOT SCALE FROM THIS DRAWING

REV	DESCRIPTION	DATE	DRAWN
A	amendments following MCC comment	03.06.26	CP

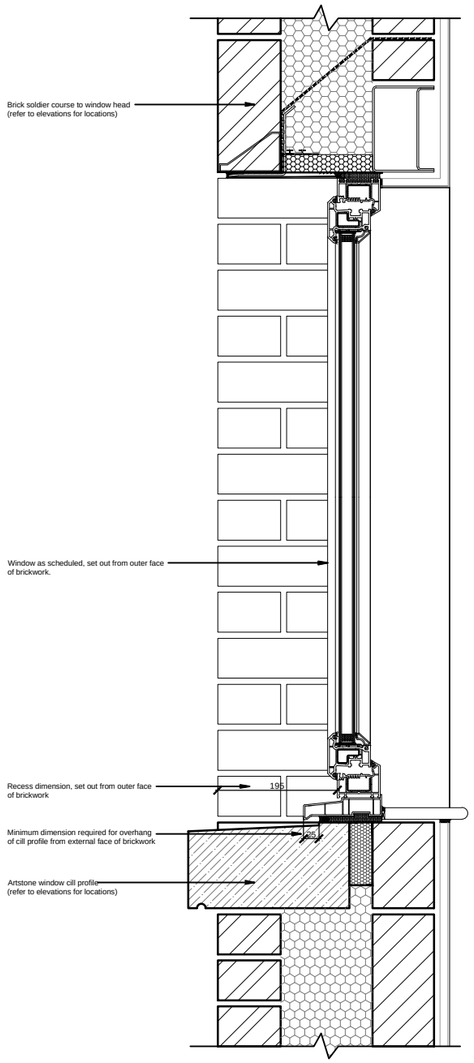

Cill / Head Section 1-1:
External wall showing
brick soldier head with artstone cill detail

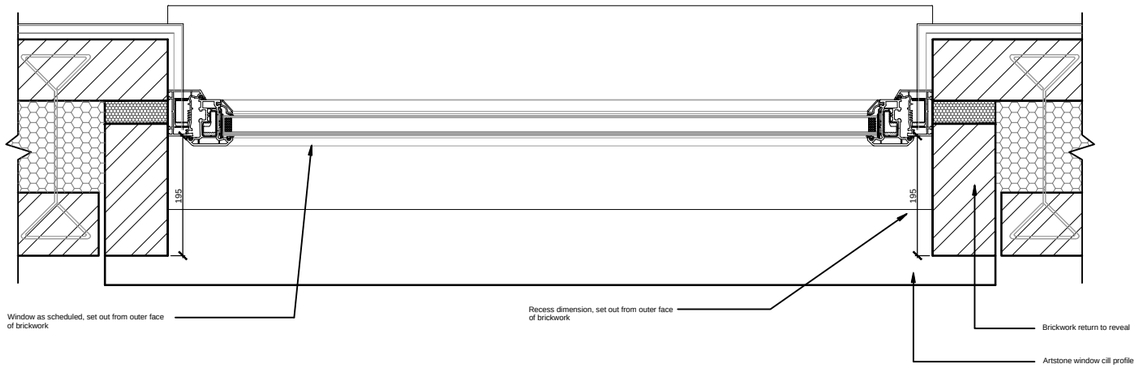

Cill / Head Plan Section 2-2:
External wall showing jamb detail

CHESHIRE

Market Court
20-24 Church St
Altrincham
WA14 4DW
0161 929 7622

SHEFFIELD

Acero
1 Concourse Way
Sheffield
S1 2BJ
0114 212 9035

ELSA ROAD, FORMER LEVENSHULME CRICKET CLUB

SOUTHWAY HOUSING TRUST

PROPOSED WALL DETAILS
DWG: 23118 (PL) 390 A
DATE: 13.05.26
SCALE: 1:10 @ A3 DRAWN: CP

CALDERPEEL ARCHITECTS