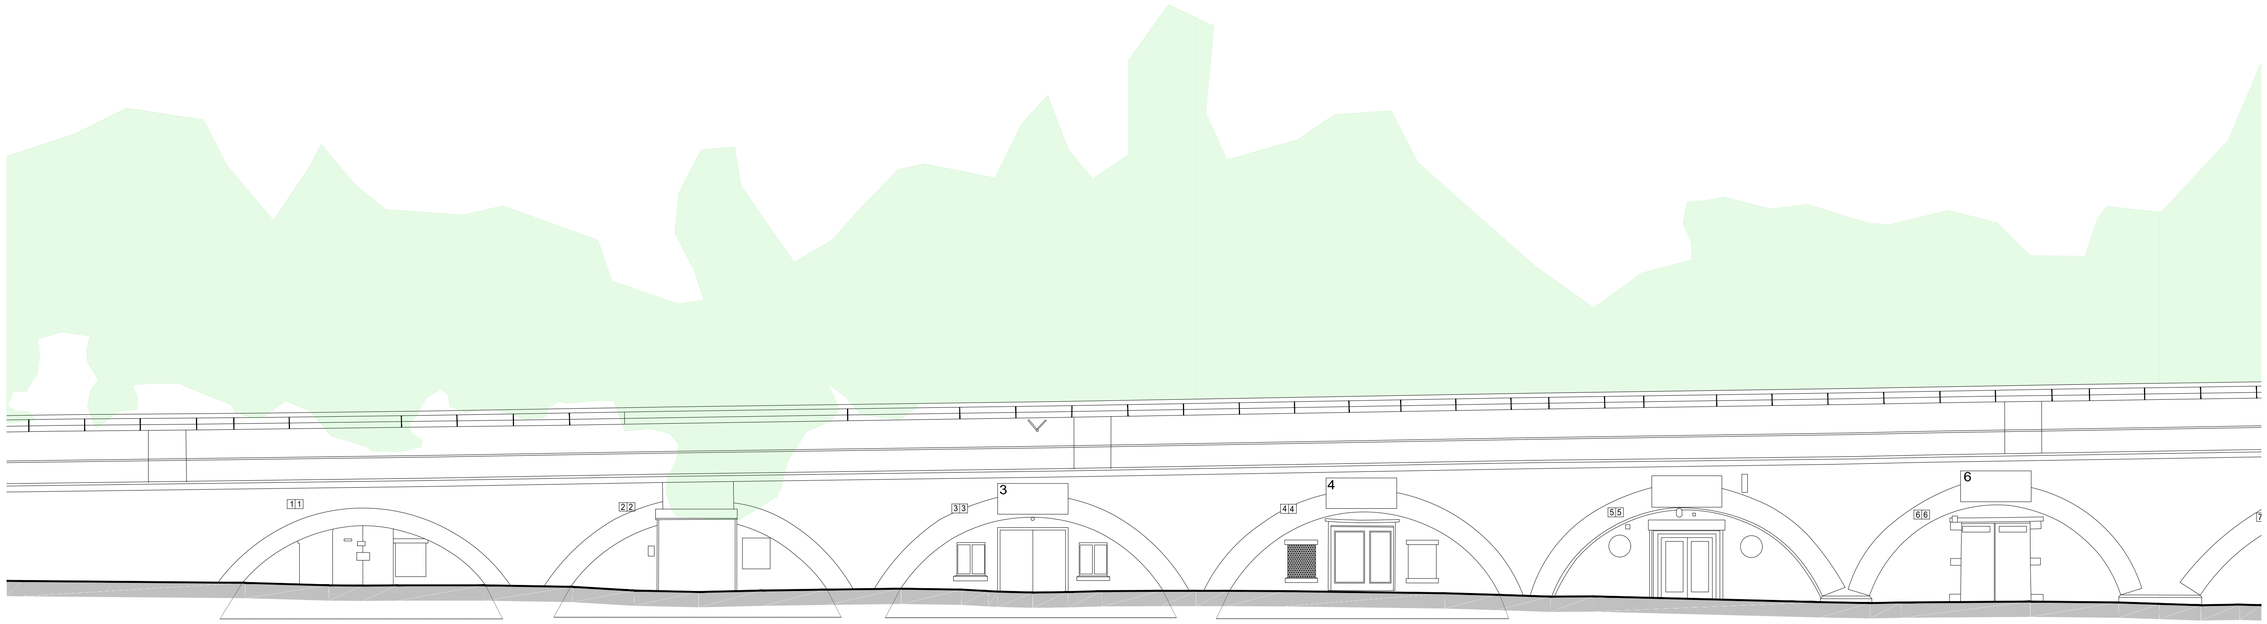


EXISTING ELEVATIONS
ARCHES 1-6

ARCH 1 | ARCH 2 | ARCH 3 | ARCH 4 | ARCH 5 | ARCH 6

NOTES:

SIGNAGE ZONES:
2000x750mm (IN FRAME)
2100x750mm (ON BRACKETS)


FIN SIGNAGE TO SHOW TENANT SIGNAGE TO TENANT SIDE (I.E. EACH FIN SIGN WILL HAVE DIFFERENT TENANT SIGNAGE EACH SIDE) OUTERMOST SIGNAGE WILL SHOW THE ARCH CO LOGO.

FRAMES TO GLAZING TO BE BLACK
FLASHING COLOUR TO BE BLACK
LOUVRE COLOUR TO BE BLACK
METAL FIRE ESCAPE DOORS TO BE BLACK
LOOK A LIKE PANELS TO BE BLACK


INTERNAL SECURITY ROLLER SHUTTER COLOUR TBC

MASONRY TO BE SMOOTH RED ENGINEERING STYLE BRICK

LOUVRING AREAS SHOWN ARE MAXIMAL ZONES TO BE INSTALLED AS KNOCK OUT PANELS IN THE SHOPFRONT/CURTAIN WALLING TO ALLOW FLEXIBILITY OF INSTALLATION FOR THE INCOMING TENANTS DEPENDING UPON THEIR INDIVIDUAL MECHANICAL AND VENTILATION REQUIREMENTS

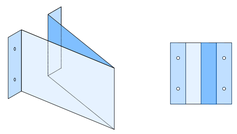

TYPICAL FIN SIGNAGE

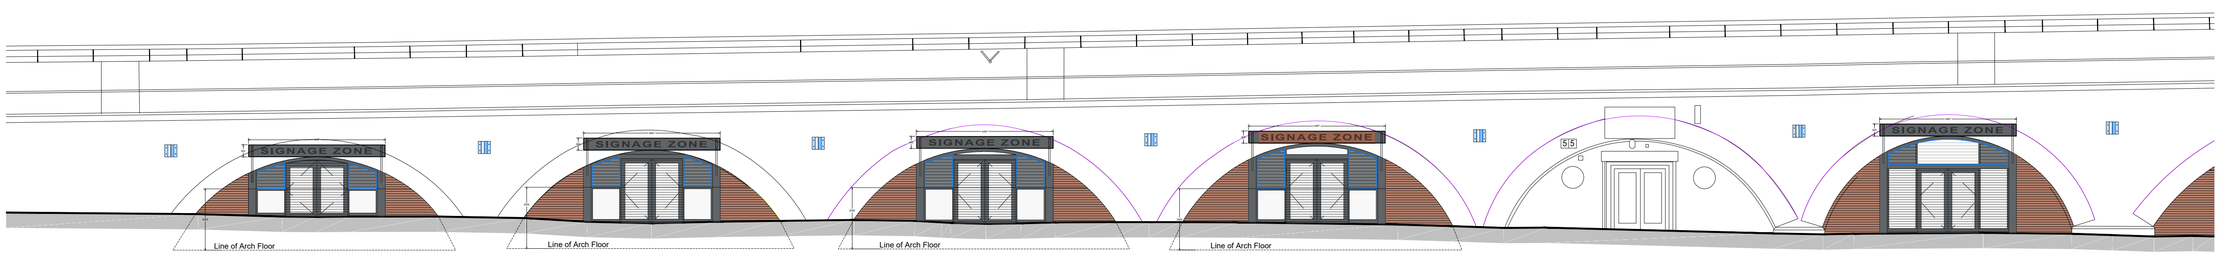

ARCH 1 | ARCH 2 | ARCH 3 | ARCH 4 | ARCH 5 AS EXISTING | ARCH 6

PROPOSED ELEVATIONS
ARCHES 1-6

SGP
Architects + Masterplanners

33 Park Place
Leeds
LS1 2RY
+44 (0)113 246 7969
www.stephengeorge.co.uk

Project No: 19-259-014 **Drawing No:** ELE001
Drawn By: SRC **Rev:** **P04**
Date: 26.08.2022 **Scale:** 1:100 @ A1
SGP File Ref: 19-259-014 Manchester Corporation Street (Survey 20-07-22).dwg

0 1 5 10
Metres at scale 1:100

THE ARCH CO