

Rev	Date	By	Description
P01	29.07.2025	SRC	First issue for Planning
P02	06.02.2026	SRC	Infill text layout updated
P03	02.03.2026	SRC	Infill text font noted
P04	04.03.2026	SRC	Infill text font corrected
C01	16.03.2026	SRC	Updated to Construction Issue
C02	03.06.2026	SRC	Finish material changed from Trespa to Corten metal, Construction Issue

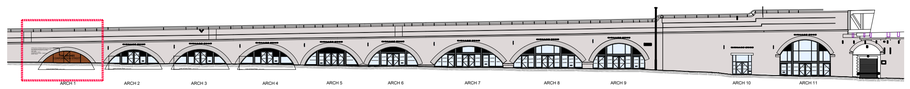


STREET REFERENCE ELEVATION

1:500 @ A1

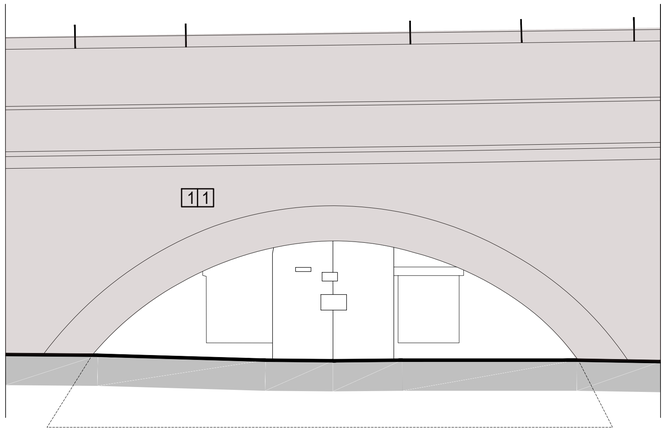


EXISTING ELEVATION

1:50 @ A1

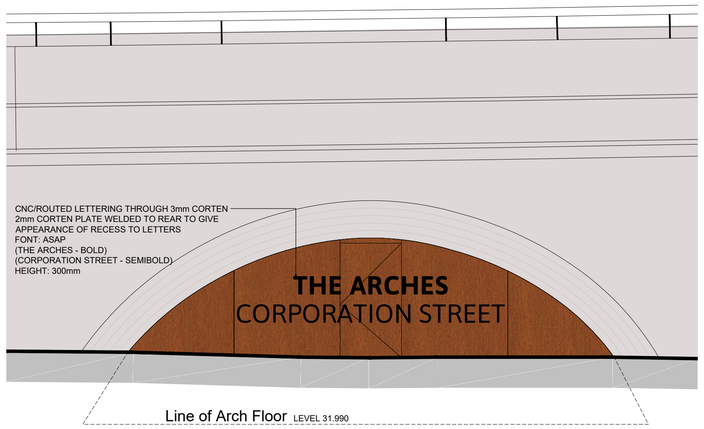


PROPOSED EXTERNAL ELEVATION

1:50 @ A1

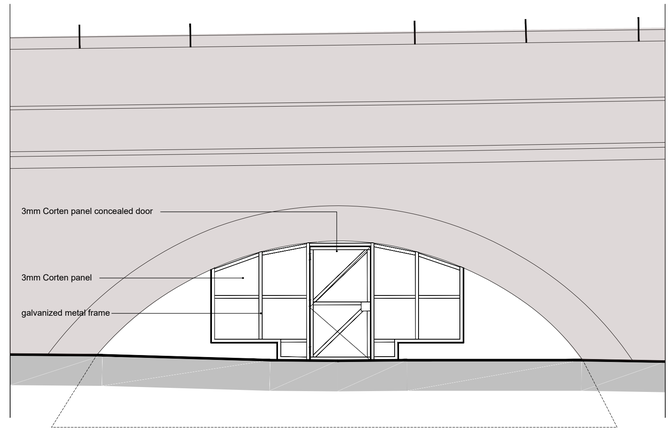


PROPOSED FRAME ELEVATION

1:50 @ A1

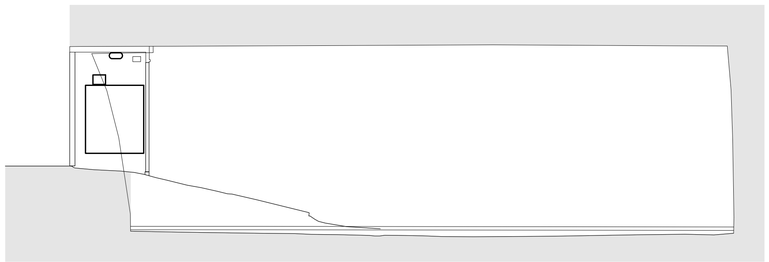

EXISTING SECTION

1:50 @ A1

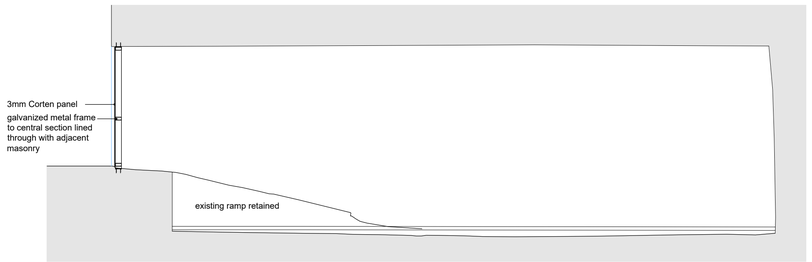

PROPOSED SECTION

1:50 @ A1

0 0.5 1 2 3 4 5
Metres at scale 1:50

Red Line Boundary based on O/S Data and **NOT** confirmed as the Legal Boundary

This drawing, the works and concepts depicted are copyright of Stephen George + Partners LLP and may not be reproduced or made use of, either directly or indirectly without express written consent. Do not scale off this drawing. All heights, levels, sizes and dimentions to be checked on site before any work is put to hand.

THE ARCH CO

SGP
Architects + Masterplanners

33 Park Place
Leeds
LS1 2RY

t: +44 (0)113 246 7969

www.stephengeorge.co.uk

The Arch Company
Manchester - Batch 2
Corporation Street

Drawing Name:
Elevations & Sections
Arch 1

Drawing Stage:	CONSTRUCTION
Suitability:	S2 - For Information/Reference
SGP File Ref:	19-259-014-Corporation Street Proposed Elevations 2025.dwg

SGP Project No:	Date:	Drawn:	Team:	Scale:	Rev:
19-259-014	06.08.2025	SRC	Leeds	1:50 @ A1	**C02**

Drawing Number:

Project Code	Originator	Volume	Level	Type	Role	Number
19-259-014	SGP	01	ZZ	DR	A	201311