
COPYRIGHT OF ATELIER MB LTD
DO NOT SCALE FROM THIS DRAWING
DIMENSIONS TO BE CHECKED ON SITE

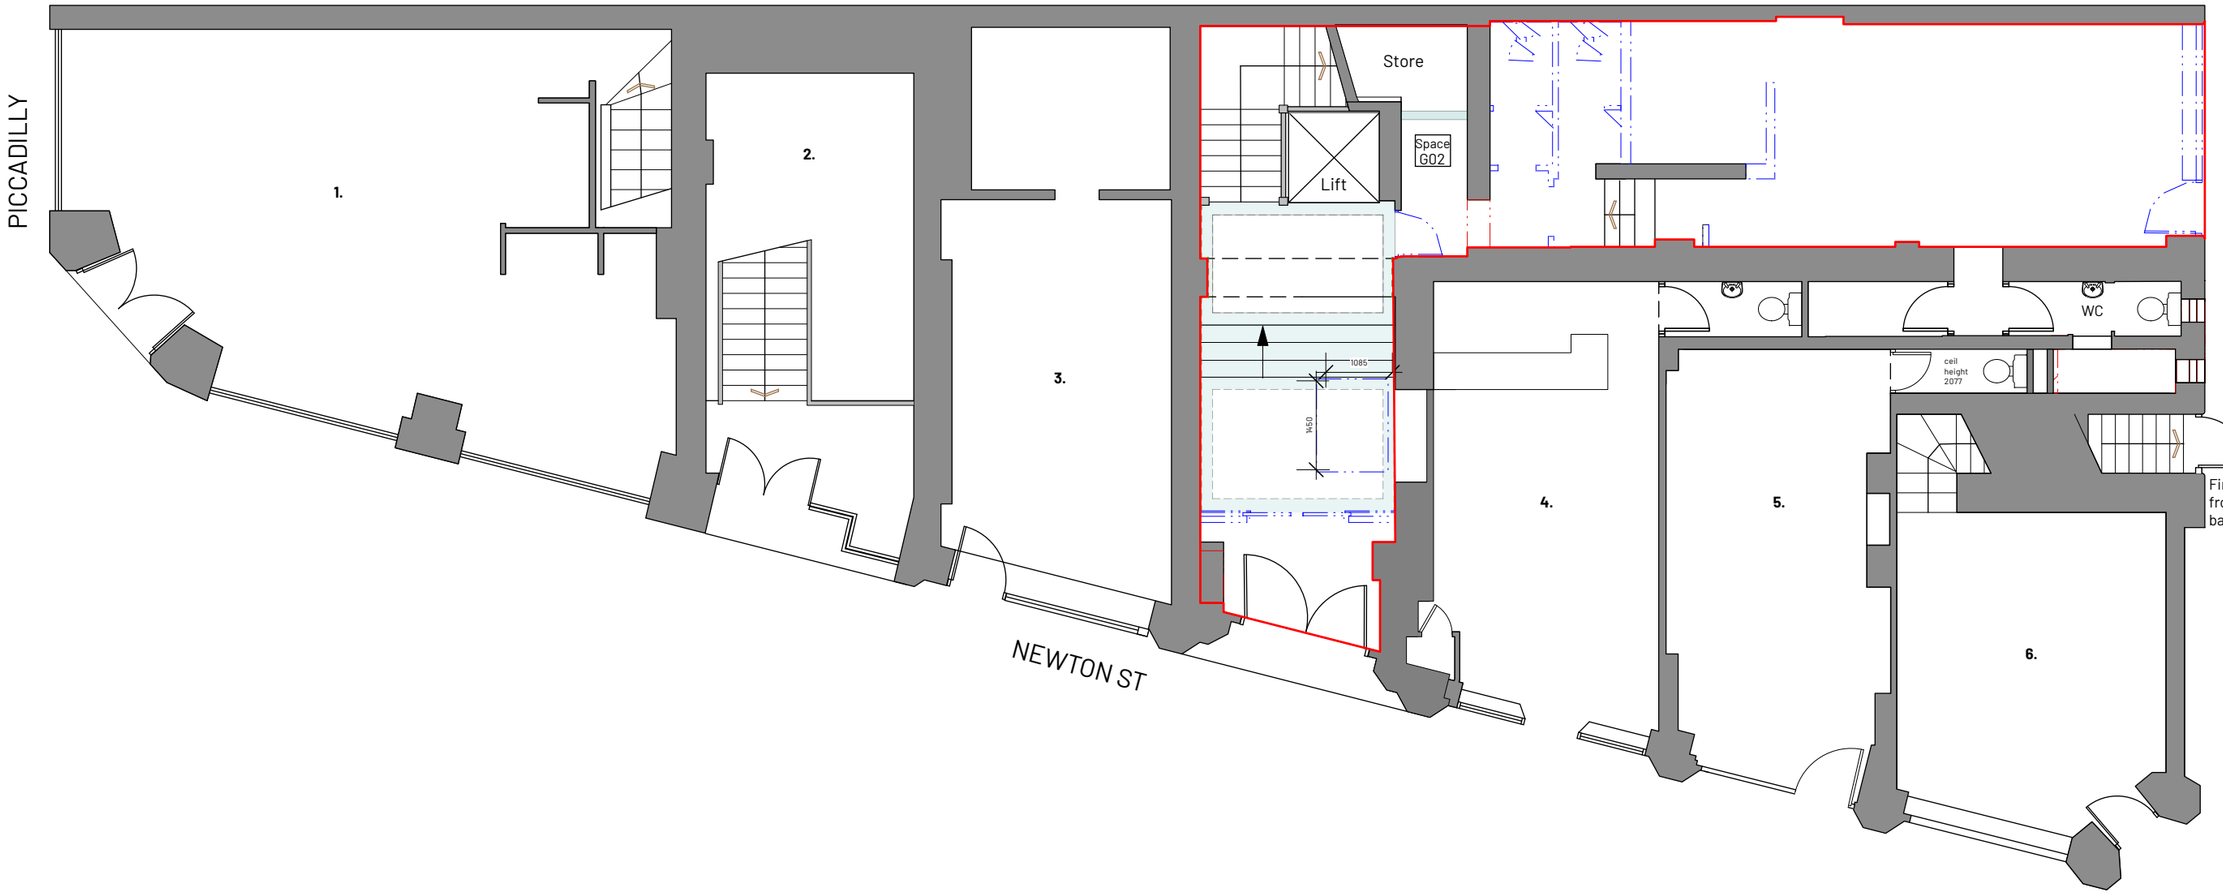

0 1 2 3 4 5m

1:100 @A3

Key

- Existing
- Proposed
- Extent of works

X01 Planning variation ref. How the proposal differs from approval refs. 136318/LO/2023 and 139183/FO/2024

Assumed extent of terazzo following exposed areas.

- Green Terazzo
- Cream Terazzo

REV	NOTE	DRN	CHK

St Margarets (App. 2), Manchester

For Charlotte Street Estates

Ground Floor Strip-out

PROJECT REF.	2093
DRWG NO.	P(116)
REVISION	
SCALE	1:100 @ A3
DATE 1st	May 26
DRAWN	RD

SK sketch E existing P proposed T tender C construction FI final issue

+44 161 236 0051
ARCHITECT@ATELIERMB.CO.UK
ATELIER.MB