
COPYRIGHT OF ATELIER MB LTD
DO NOT SCALE FROM THIS DRAWING
DIMENSIONS TO BE CHECKED ON SITE

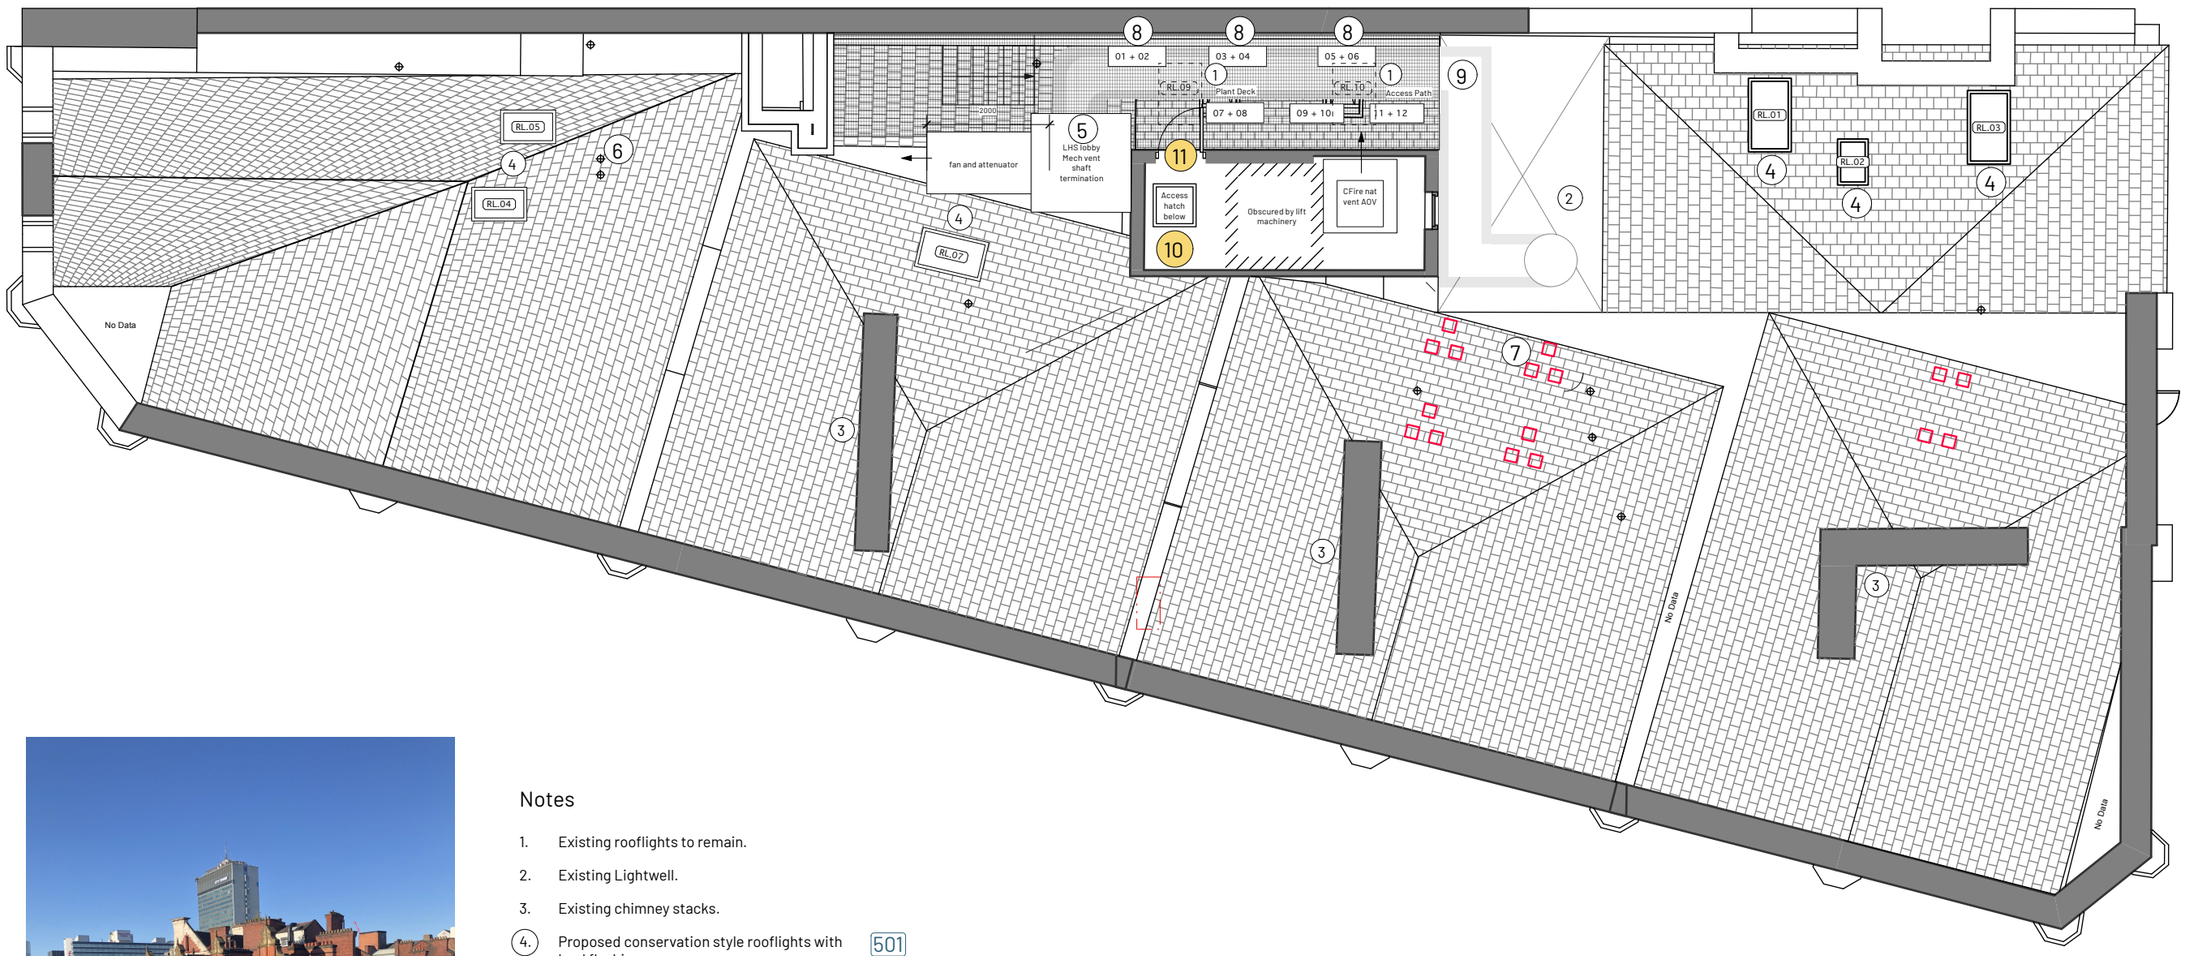



Notes

1. Existing rooflights to remain.
2. Existing Lightwell.
3. Existing chimney stacks.
4. Proposed conservation style rooflights with lead flashing. 501
5. Proposed new plant deck (metal grid) and associated plant. 502
6. Proposed soil vent terminations. 503
7. Proposed air duct terminations. 504
8. Proposed ASHP units. 505
9. Smoke shaft to travel under plant deck to mechanical vent shaft. 506
10. Proposed new access hatch into lift shaft enclosure. 507
11. Proposed new door providing access onto the plant deck. 508

0 1 2 3 4 5m

1:100 @A3

Key

- Existing
- Proposed
- Existing to be Removed (contemporary)
- Existing to be Removed (circa 1930s)
- Existing to be Removed (pre 1930s)

X01 Planning variation ref. How the proposal differs from approval refs. 136318/LO/2023 and 139183/FO/2024

REV	NOTE	DRN	CHK
A 08/06/2026	Items No.10 & 11 added.	RD	AB

St Margarets (App. 2), Manchester

For Charlotte Street Estates

Roof Plan Proposed

PROJECT REF.	2093
DRWG NO.	P(160)
REVISION	A
SCALE	1:100 @ A3
DATE 1st	Aug 25
DRAWN	GS

SK sketch E existing P proposed T tender C construction FI final issue

+44 161 236 0051
ARCHITECT@ATELIERMB.CO.UK
ATELIER.MB