

COPYRIGHT OF ATELIER MB LTD
DO NOT SCALE FROM THIS DRAWING
DIMENSIONS TO BE CHECKED ON SITE

Note: These elevations are indicative and not based on a full measured survey

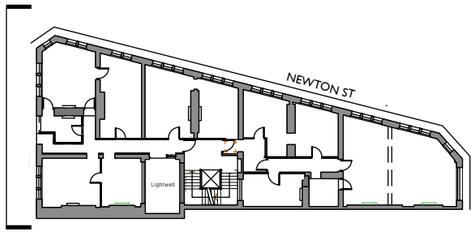

1 Key Plan
Scale: 1:500

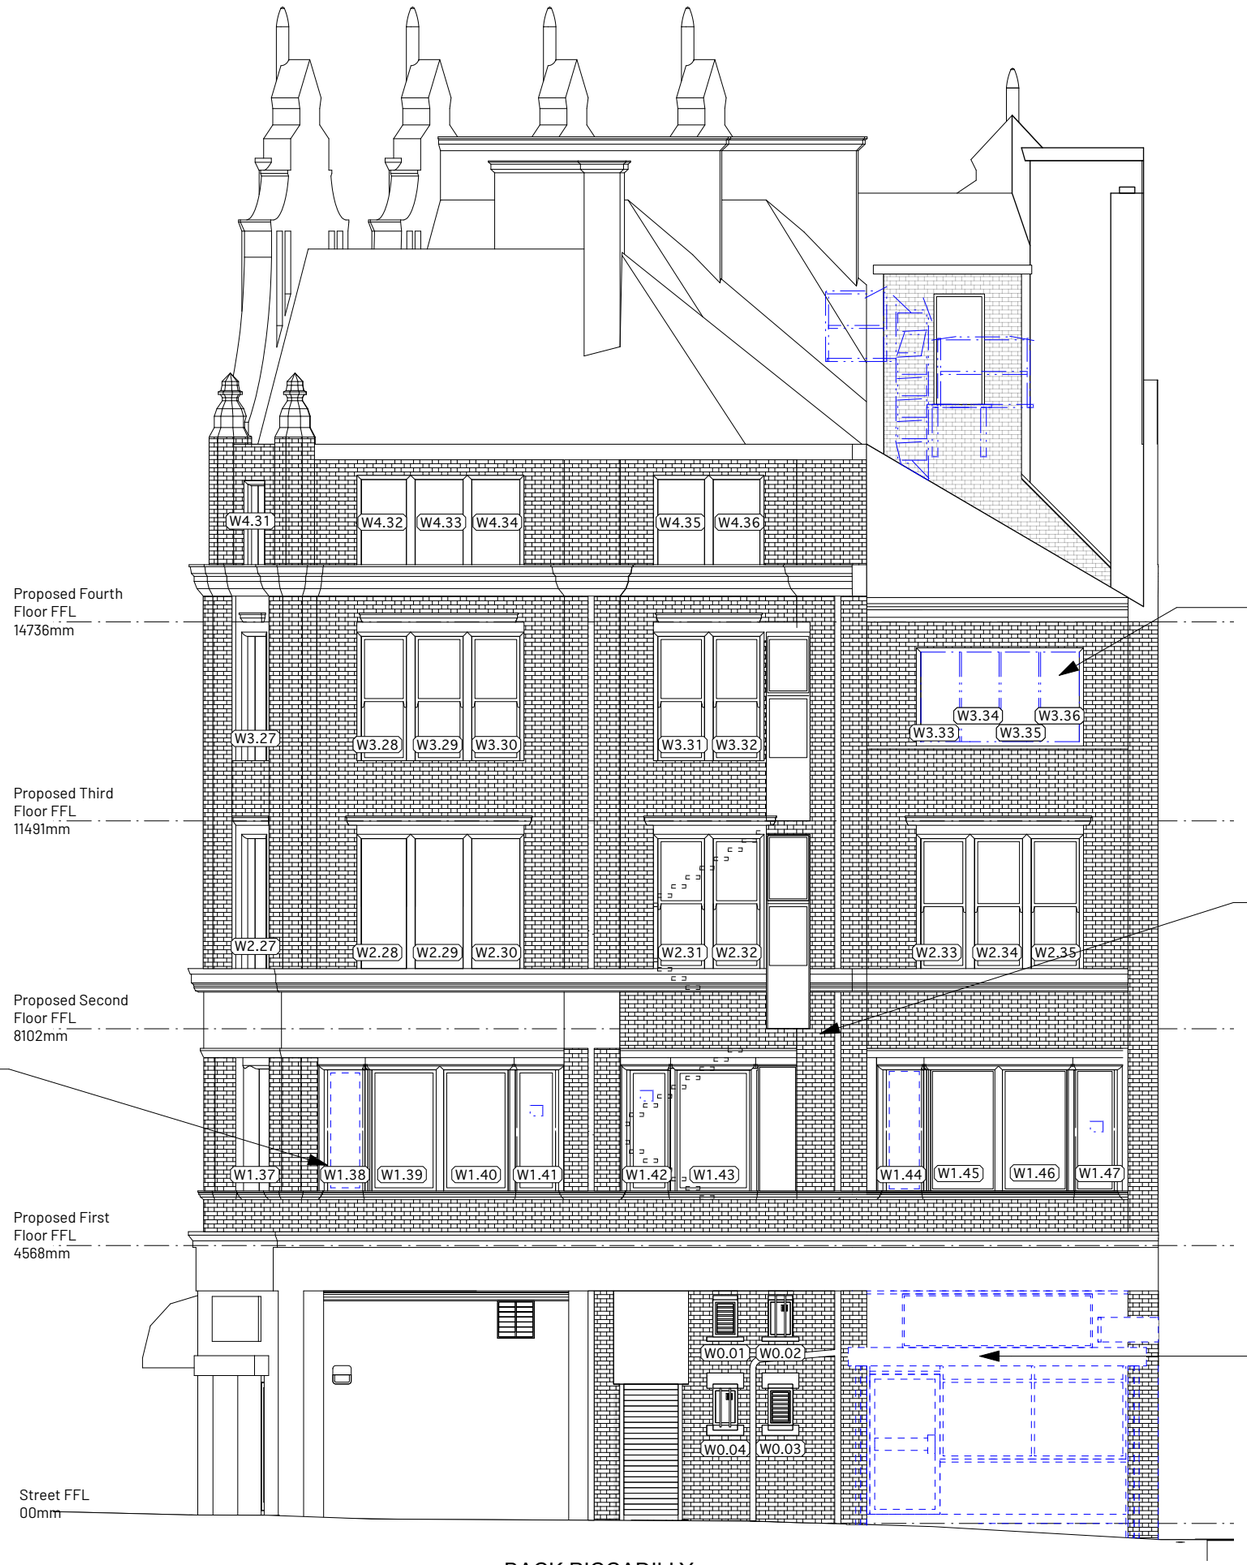

BACK PICCADILLY

0 1 2 3 4 5m

1:100 @A3

Key

- Existing
- Proposed
- Existing Historic Fabric to be Removed
- Existing Non-Historic Fabric to be Removed

Note: Floor Levels are Approximate

REV	NOTE	DRN	CHK
B 08/06/2026	External platform and ladder removed.	RD	AB
A 21/05/2025	Strip-out updated.	RD	AB

St Margarets (App. 2), Manchester

For Charlotte Street Estates

Back Piccadilly Elevation - Strip-Out

PROJECT REF.	2093
DRWG NO.	P(222)
REVISION	B
SCALE	1:100 @ A3
DATE 1st	Aug 25
DRAWN	GS

SK sketch E existing P proposed T tender C construction FI final issue

+44 161 236 0051
ARCHITECT@ATELIERMB.CO.UK
ATELIER.MB