
COPYRIGHT OF ATELIER MB LTD
DO NOT SCALE FROM THIS DRAWING
DIMENSIONS TO BE CHECKED ON SITE

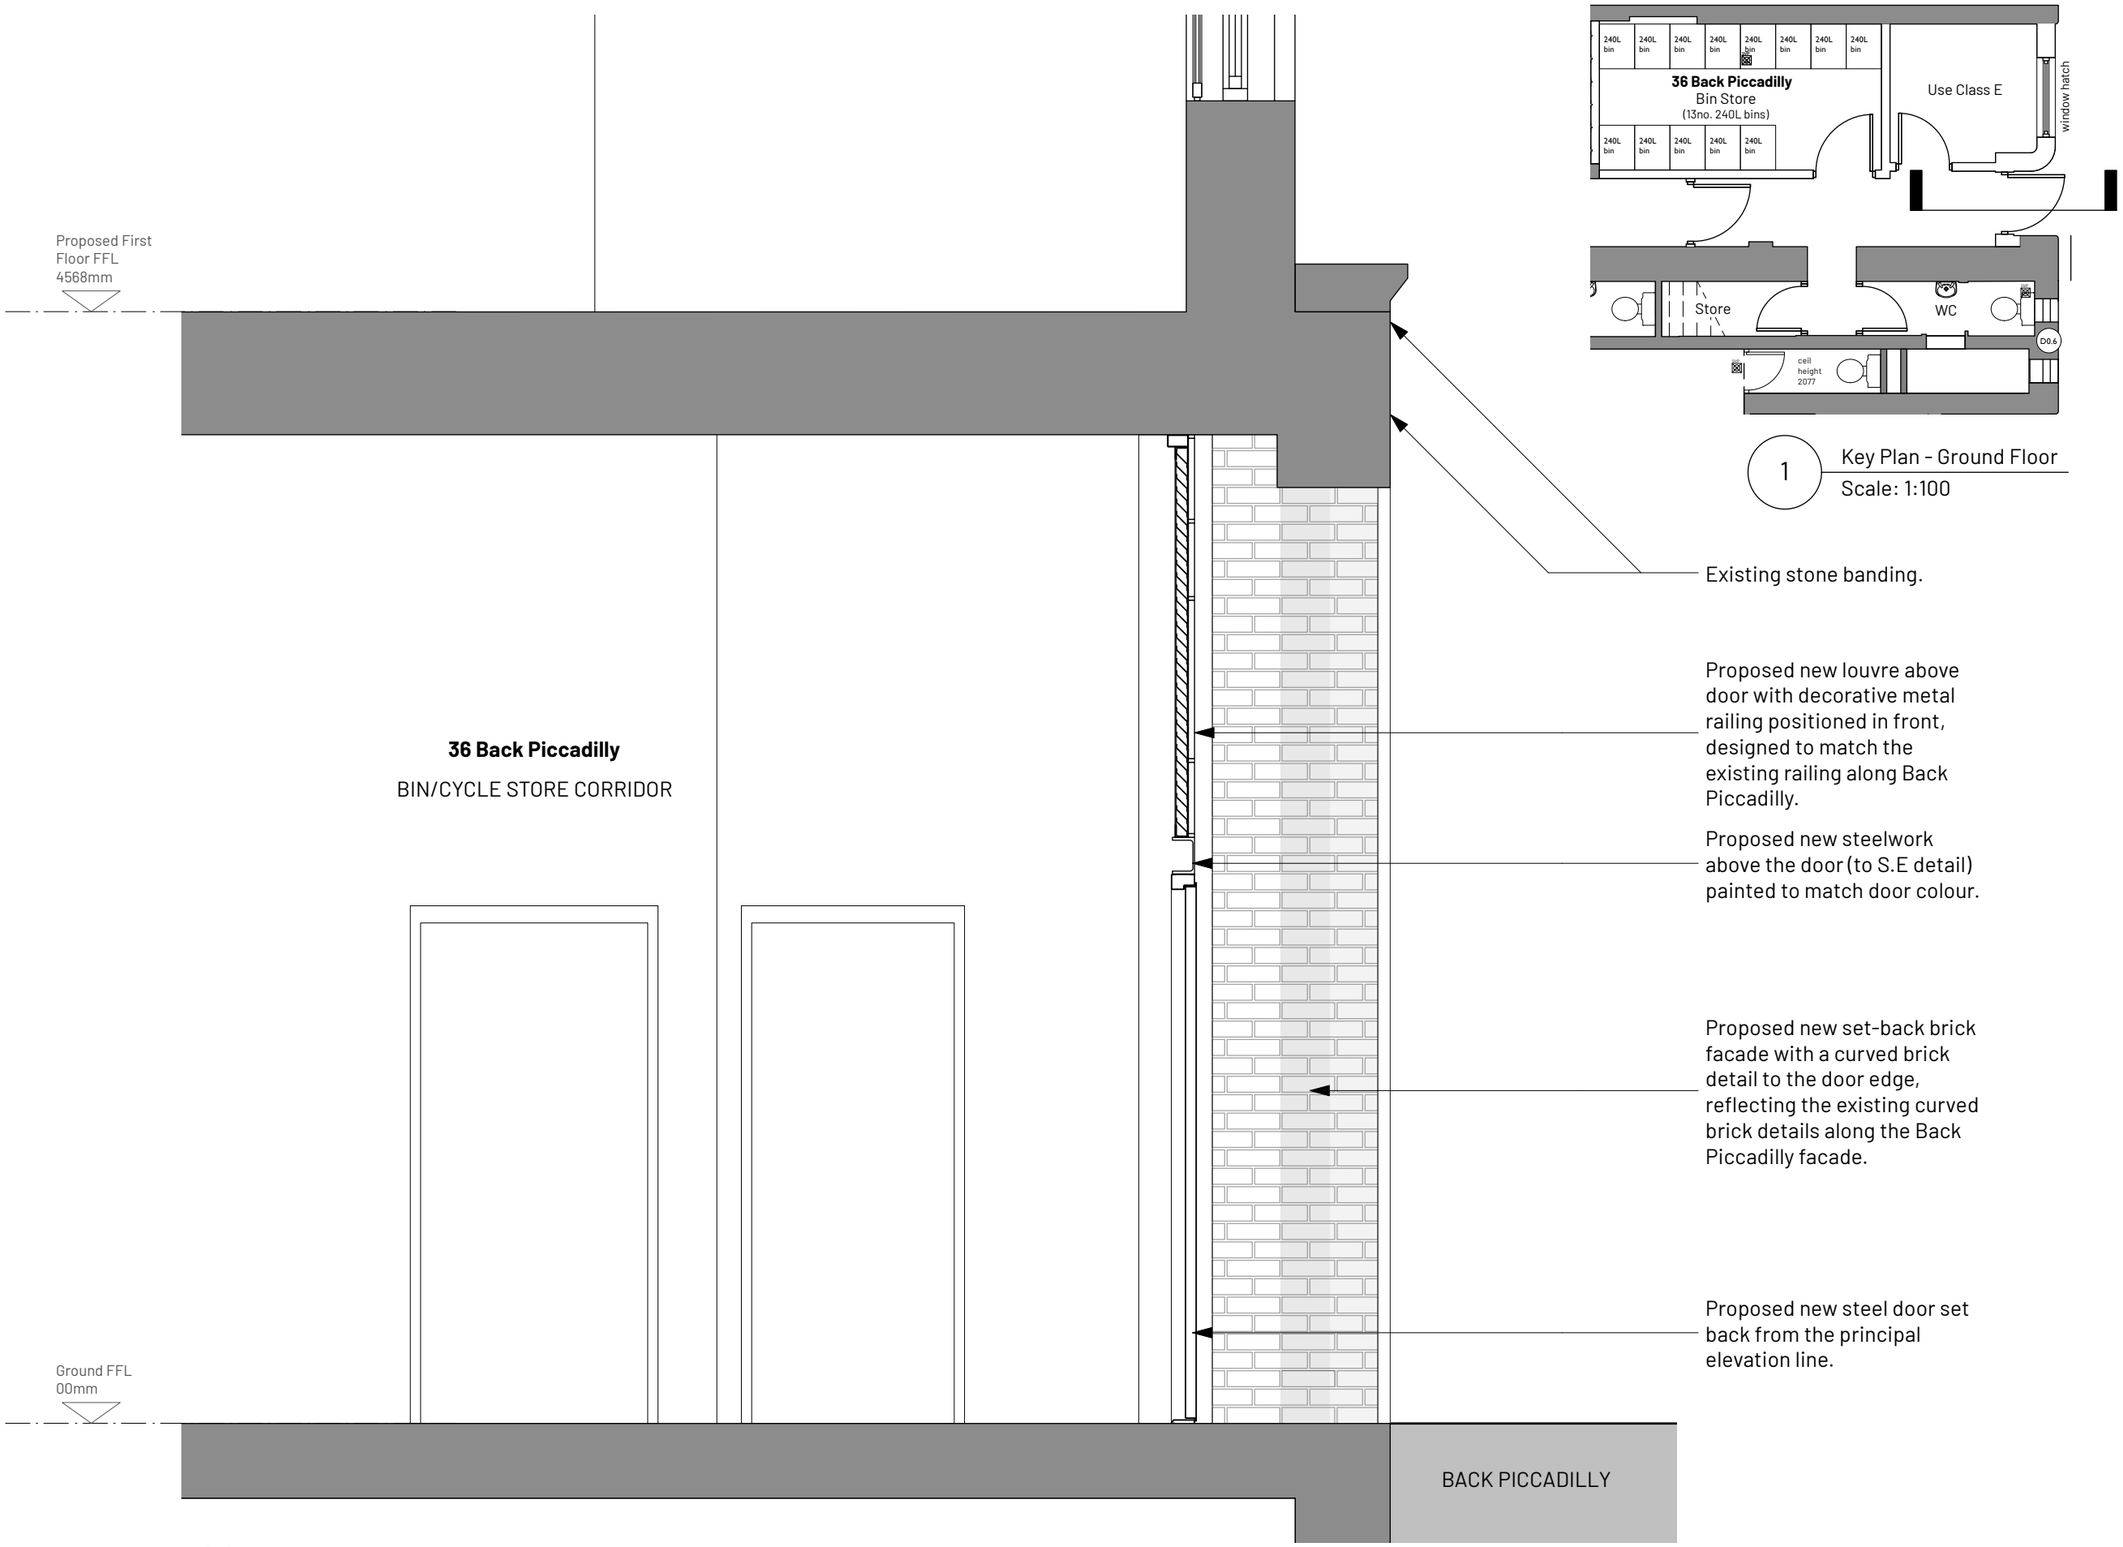

2 36 Back Piccadilly - Proposed Facade Door Section
Scale: 1:25

1 Key Plan - Ground Floor
Scale: 1:100

Key
Existing
Proposed

REV	NOTE	DRN	CHK

St Margarets (App. 2), Manchester
For Charlotte Street Estates

36 Back Piccadilly Facade Door Section

PROJECT REF.	2093
DRWG NO.	P(327)
REVISION	
SCALE	1:25 @ A3
DATE 1st	May 26
DRAWN	RD

SK sketch E existing P proposed T tender C construction FI final issue

+44 161 236 0051
ARCHITECT@ATELIERMB.CO.UK
ATELIER.MB