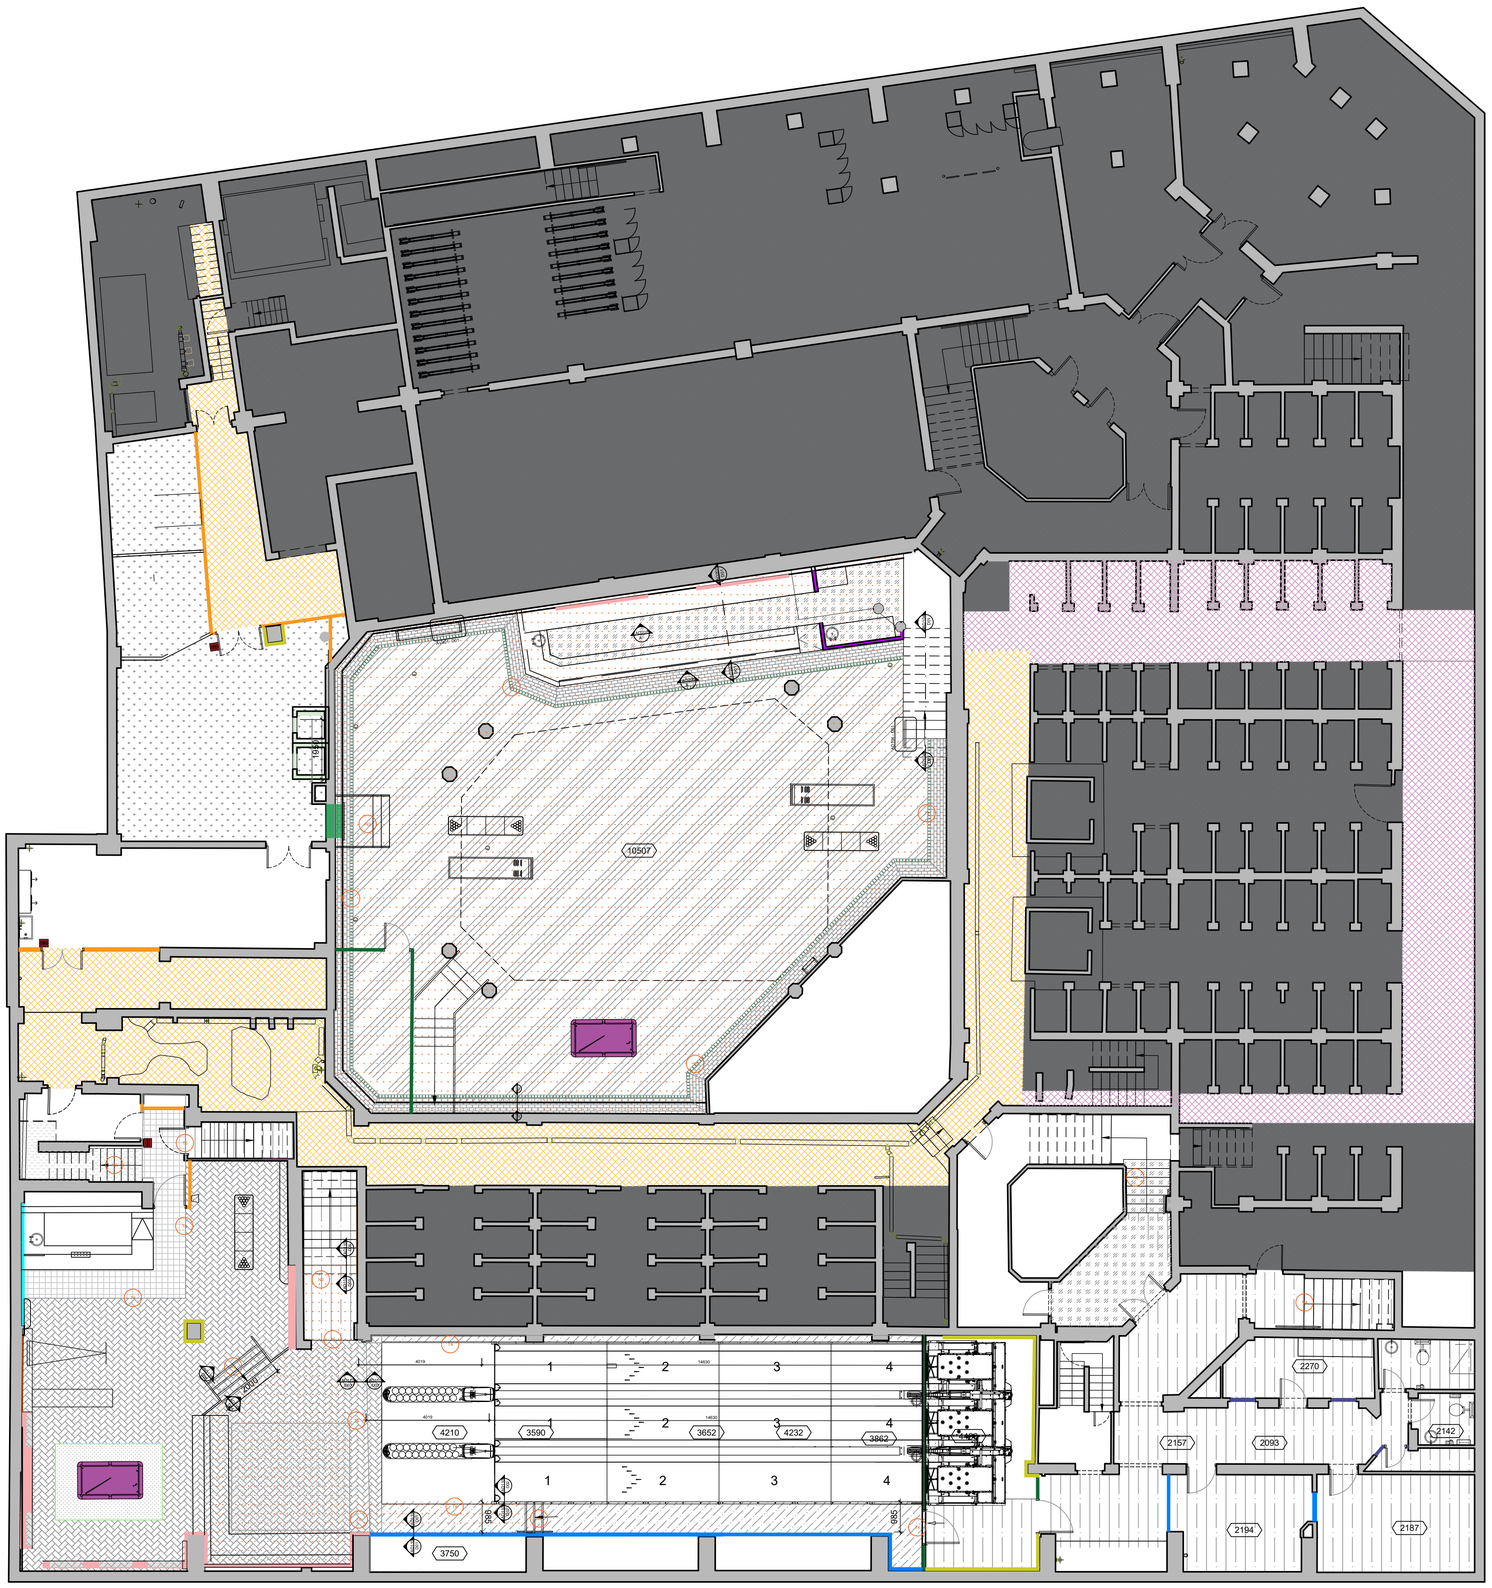
Do not scale from this drawing. All dimensions to be checked on site prior to manufacture and construction. This drawing is the property of Harrison Ince Holdings Limited and should not be reproduced without permission.
All discrepancies to be brought to the attention of the architect immediately.
This drawing is to be read in conjunction with the specification / bill of quantities and related drawings.

REVISIONS

-	FIRST ISSUE	22.04.2025	MSM
A	REVISED AFTER 24.04.25 MEETING - TILED BORDER ADDED TO EX POOL AREA	01.05.2025	MSM
B	REVISED AFTER 07.08.25 MEETING - VIP AREA TBC)	04.09.2025	MSM
C	REVISED	20.10.2025	MSM
D	REVISED - RESPEC OF DISCONTINUED SWIMM POOL TILES	01.12.2025	MSM
E	CONTRACT ISSUE	14.04.2026	IB


10507
4210
3590
3652
4232
3862
4210
2270
2157
2093
2142
2194
2187
3750
4619
14630
2400
2400
2400