




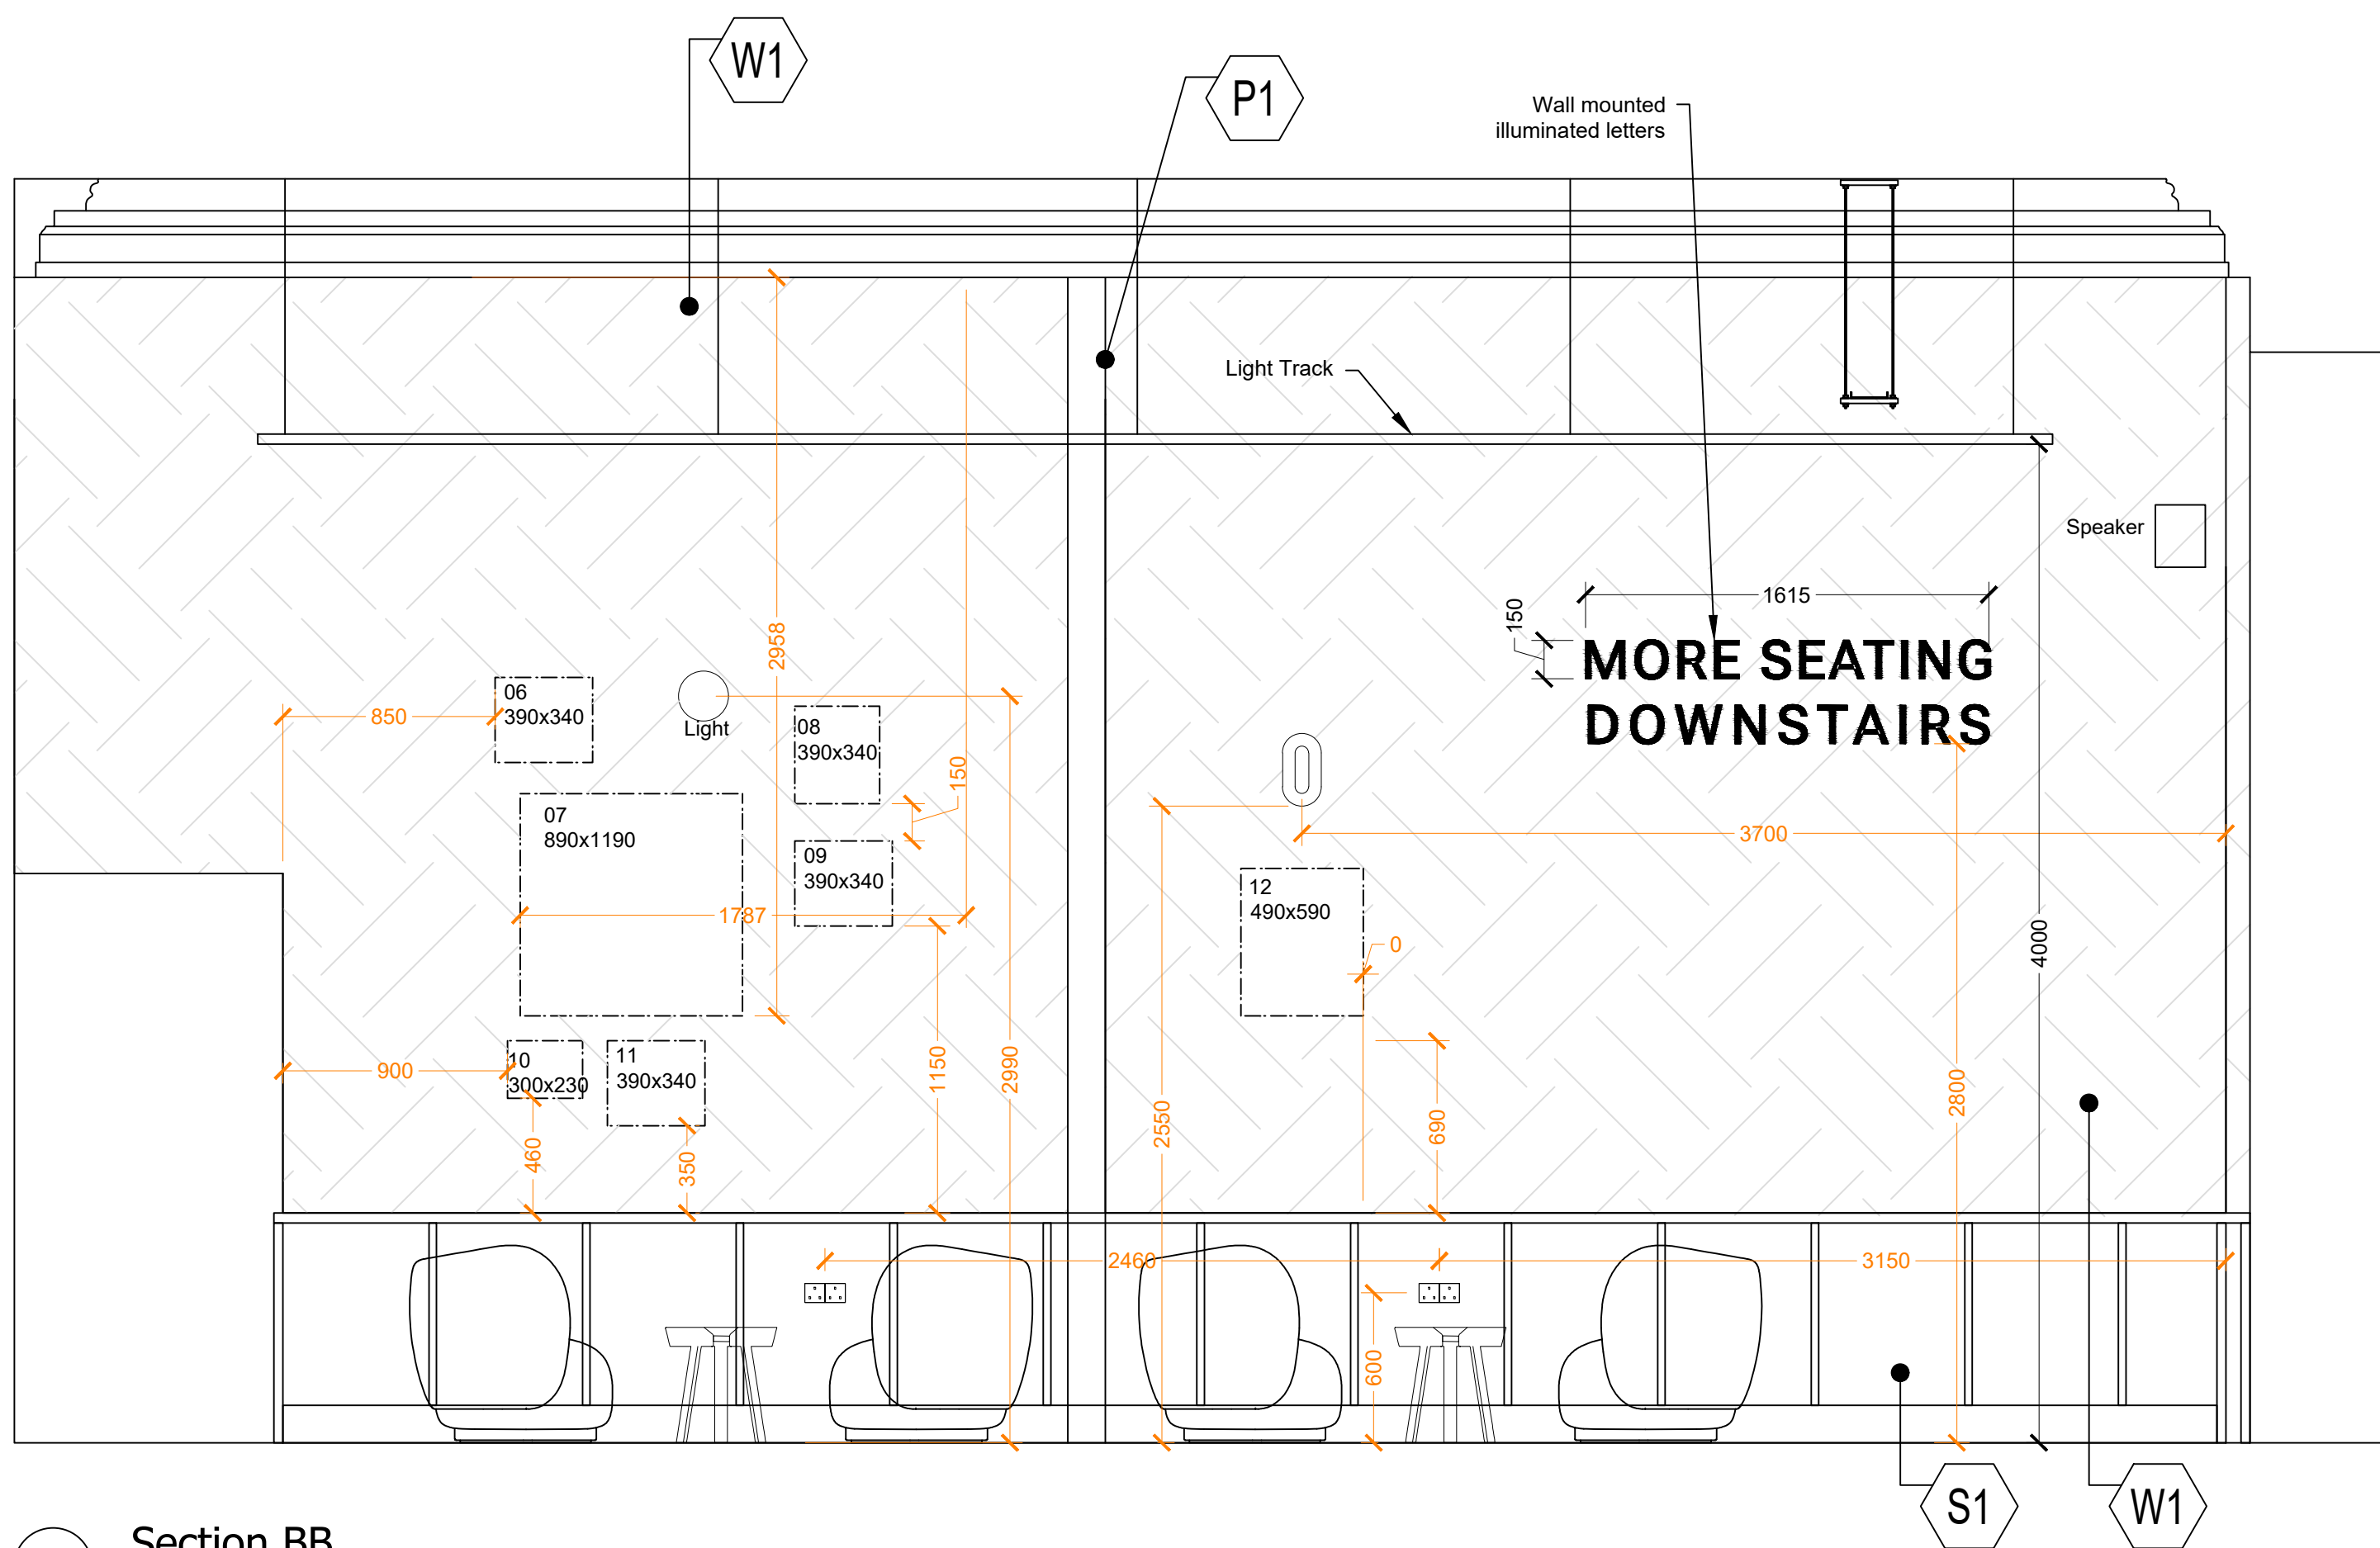

BB Section BB Scale: 1:25@A1

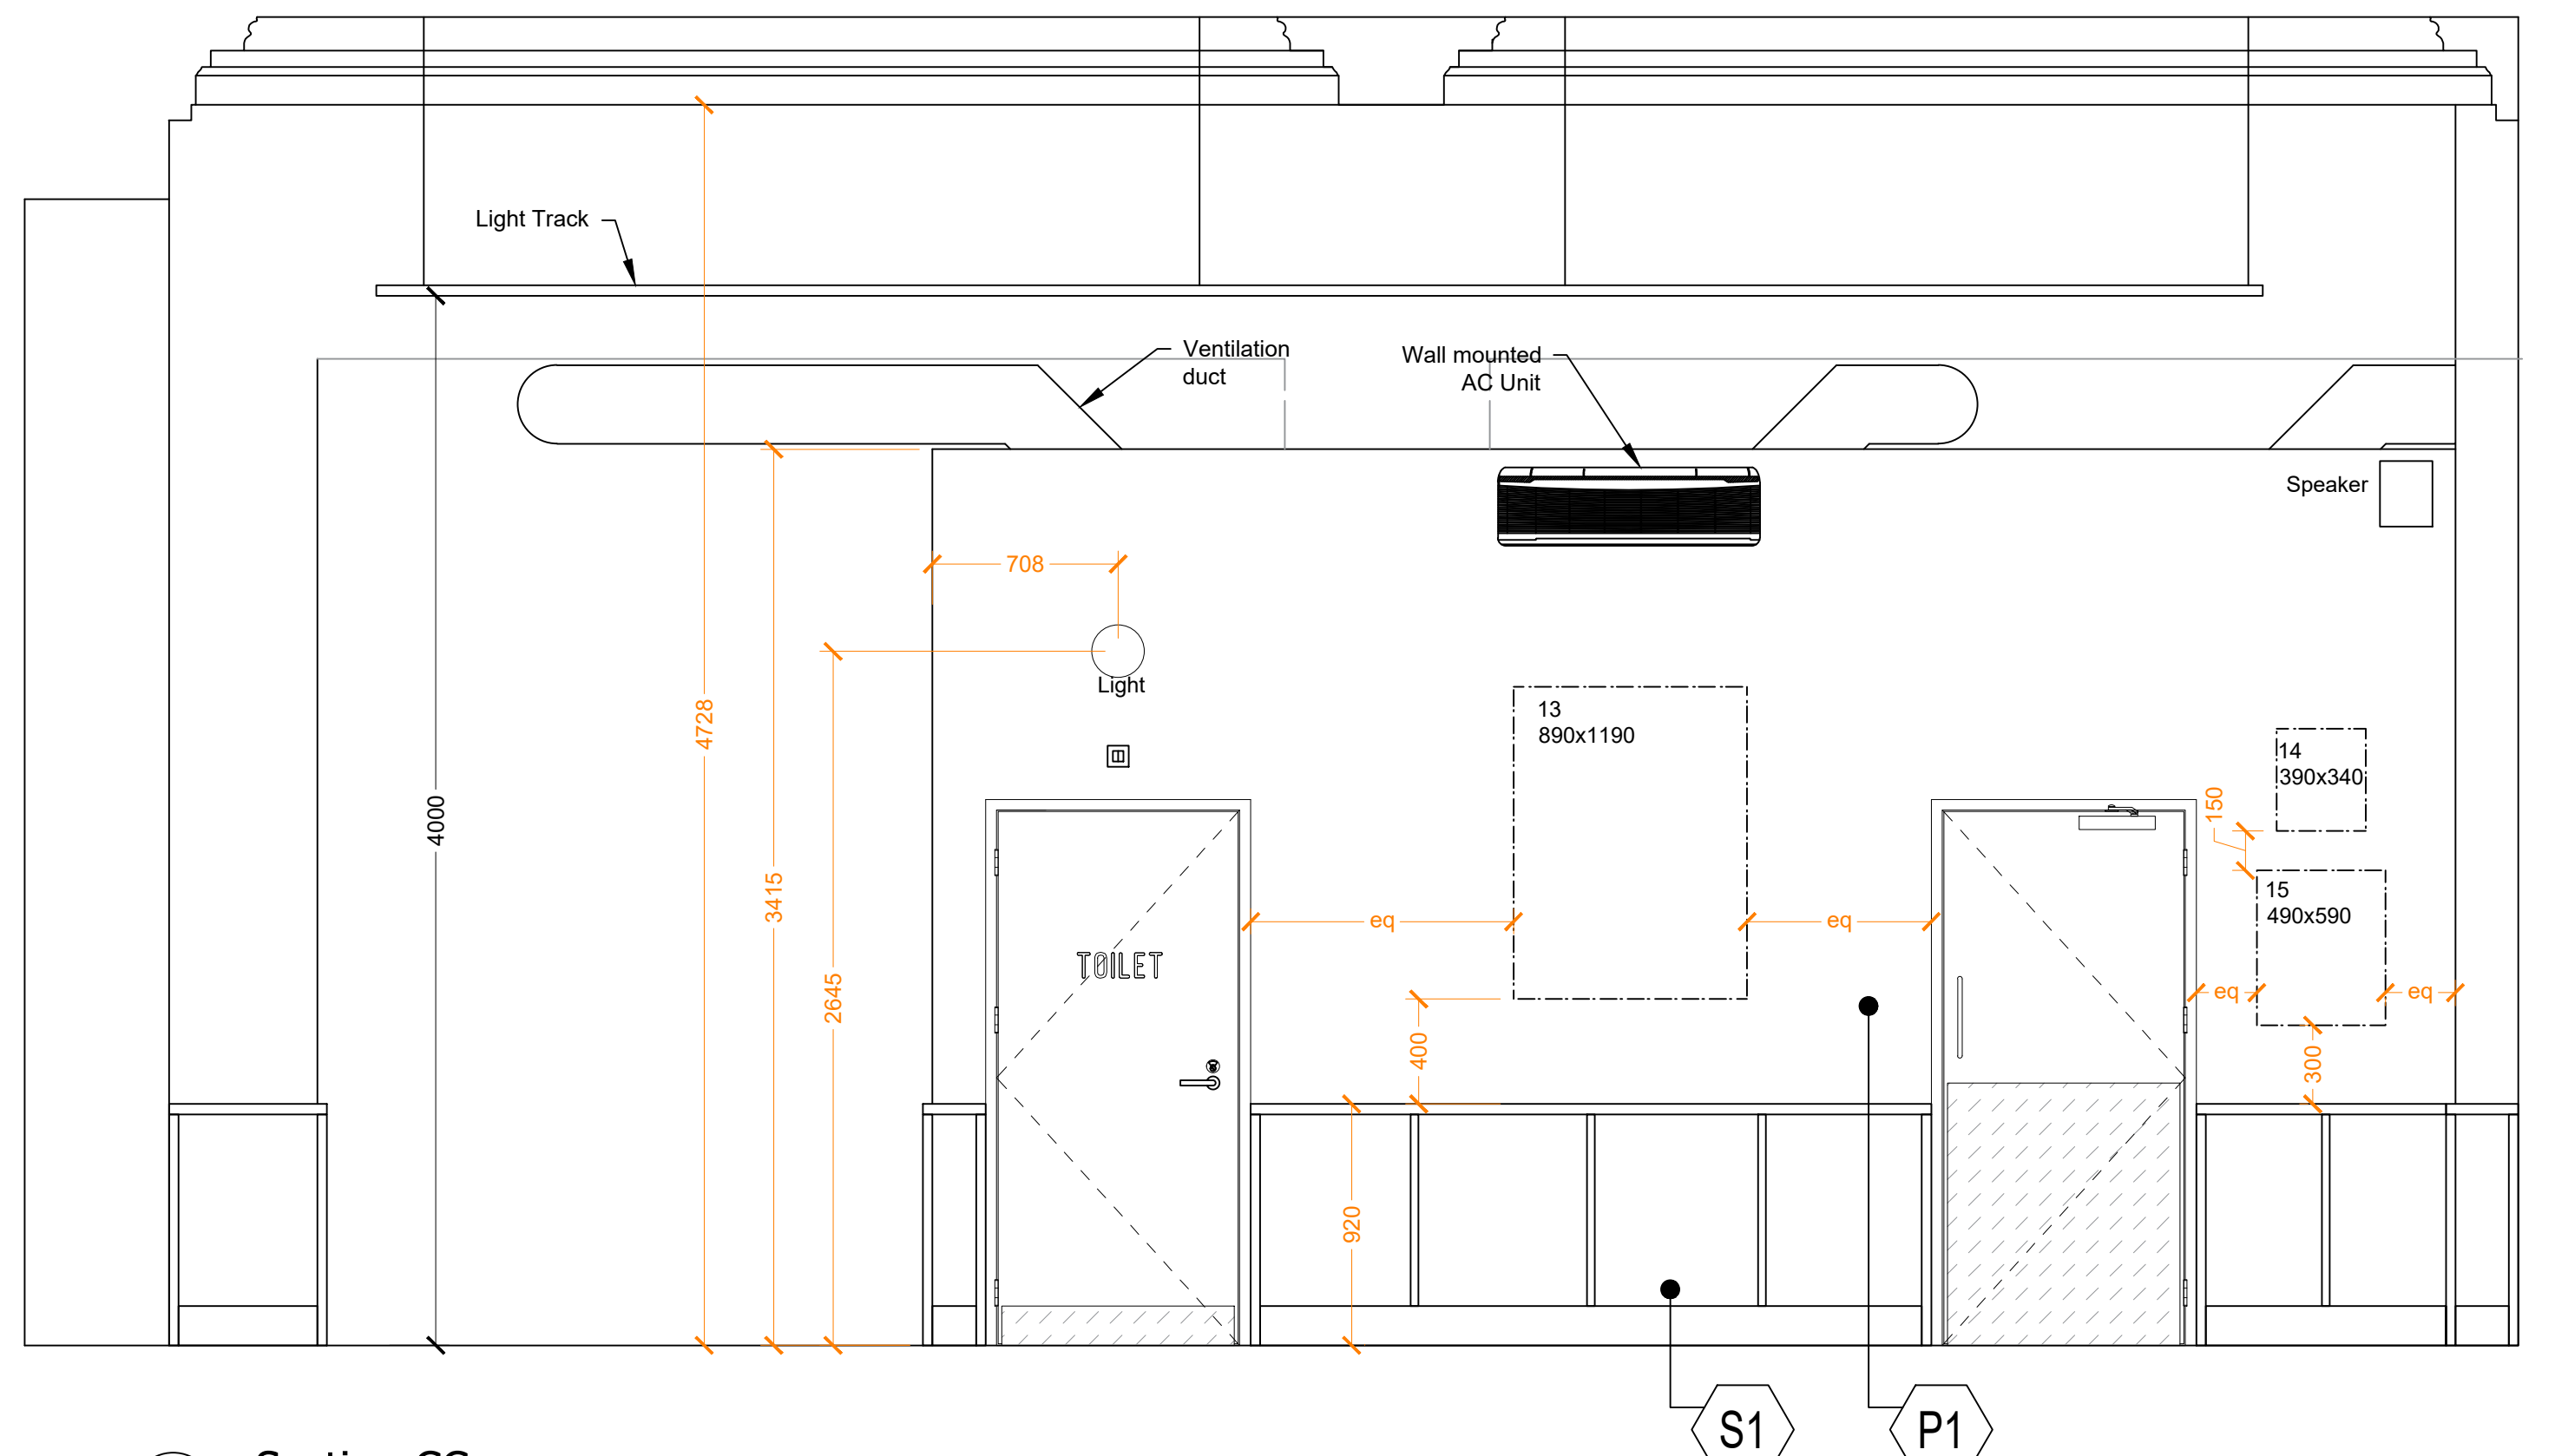

CC Section CC Scale: 1:25@A1

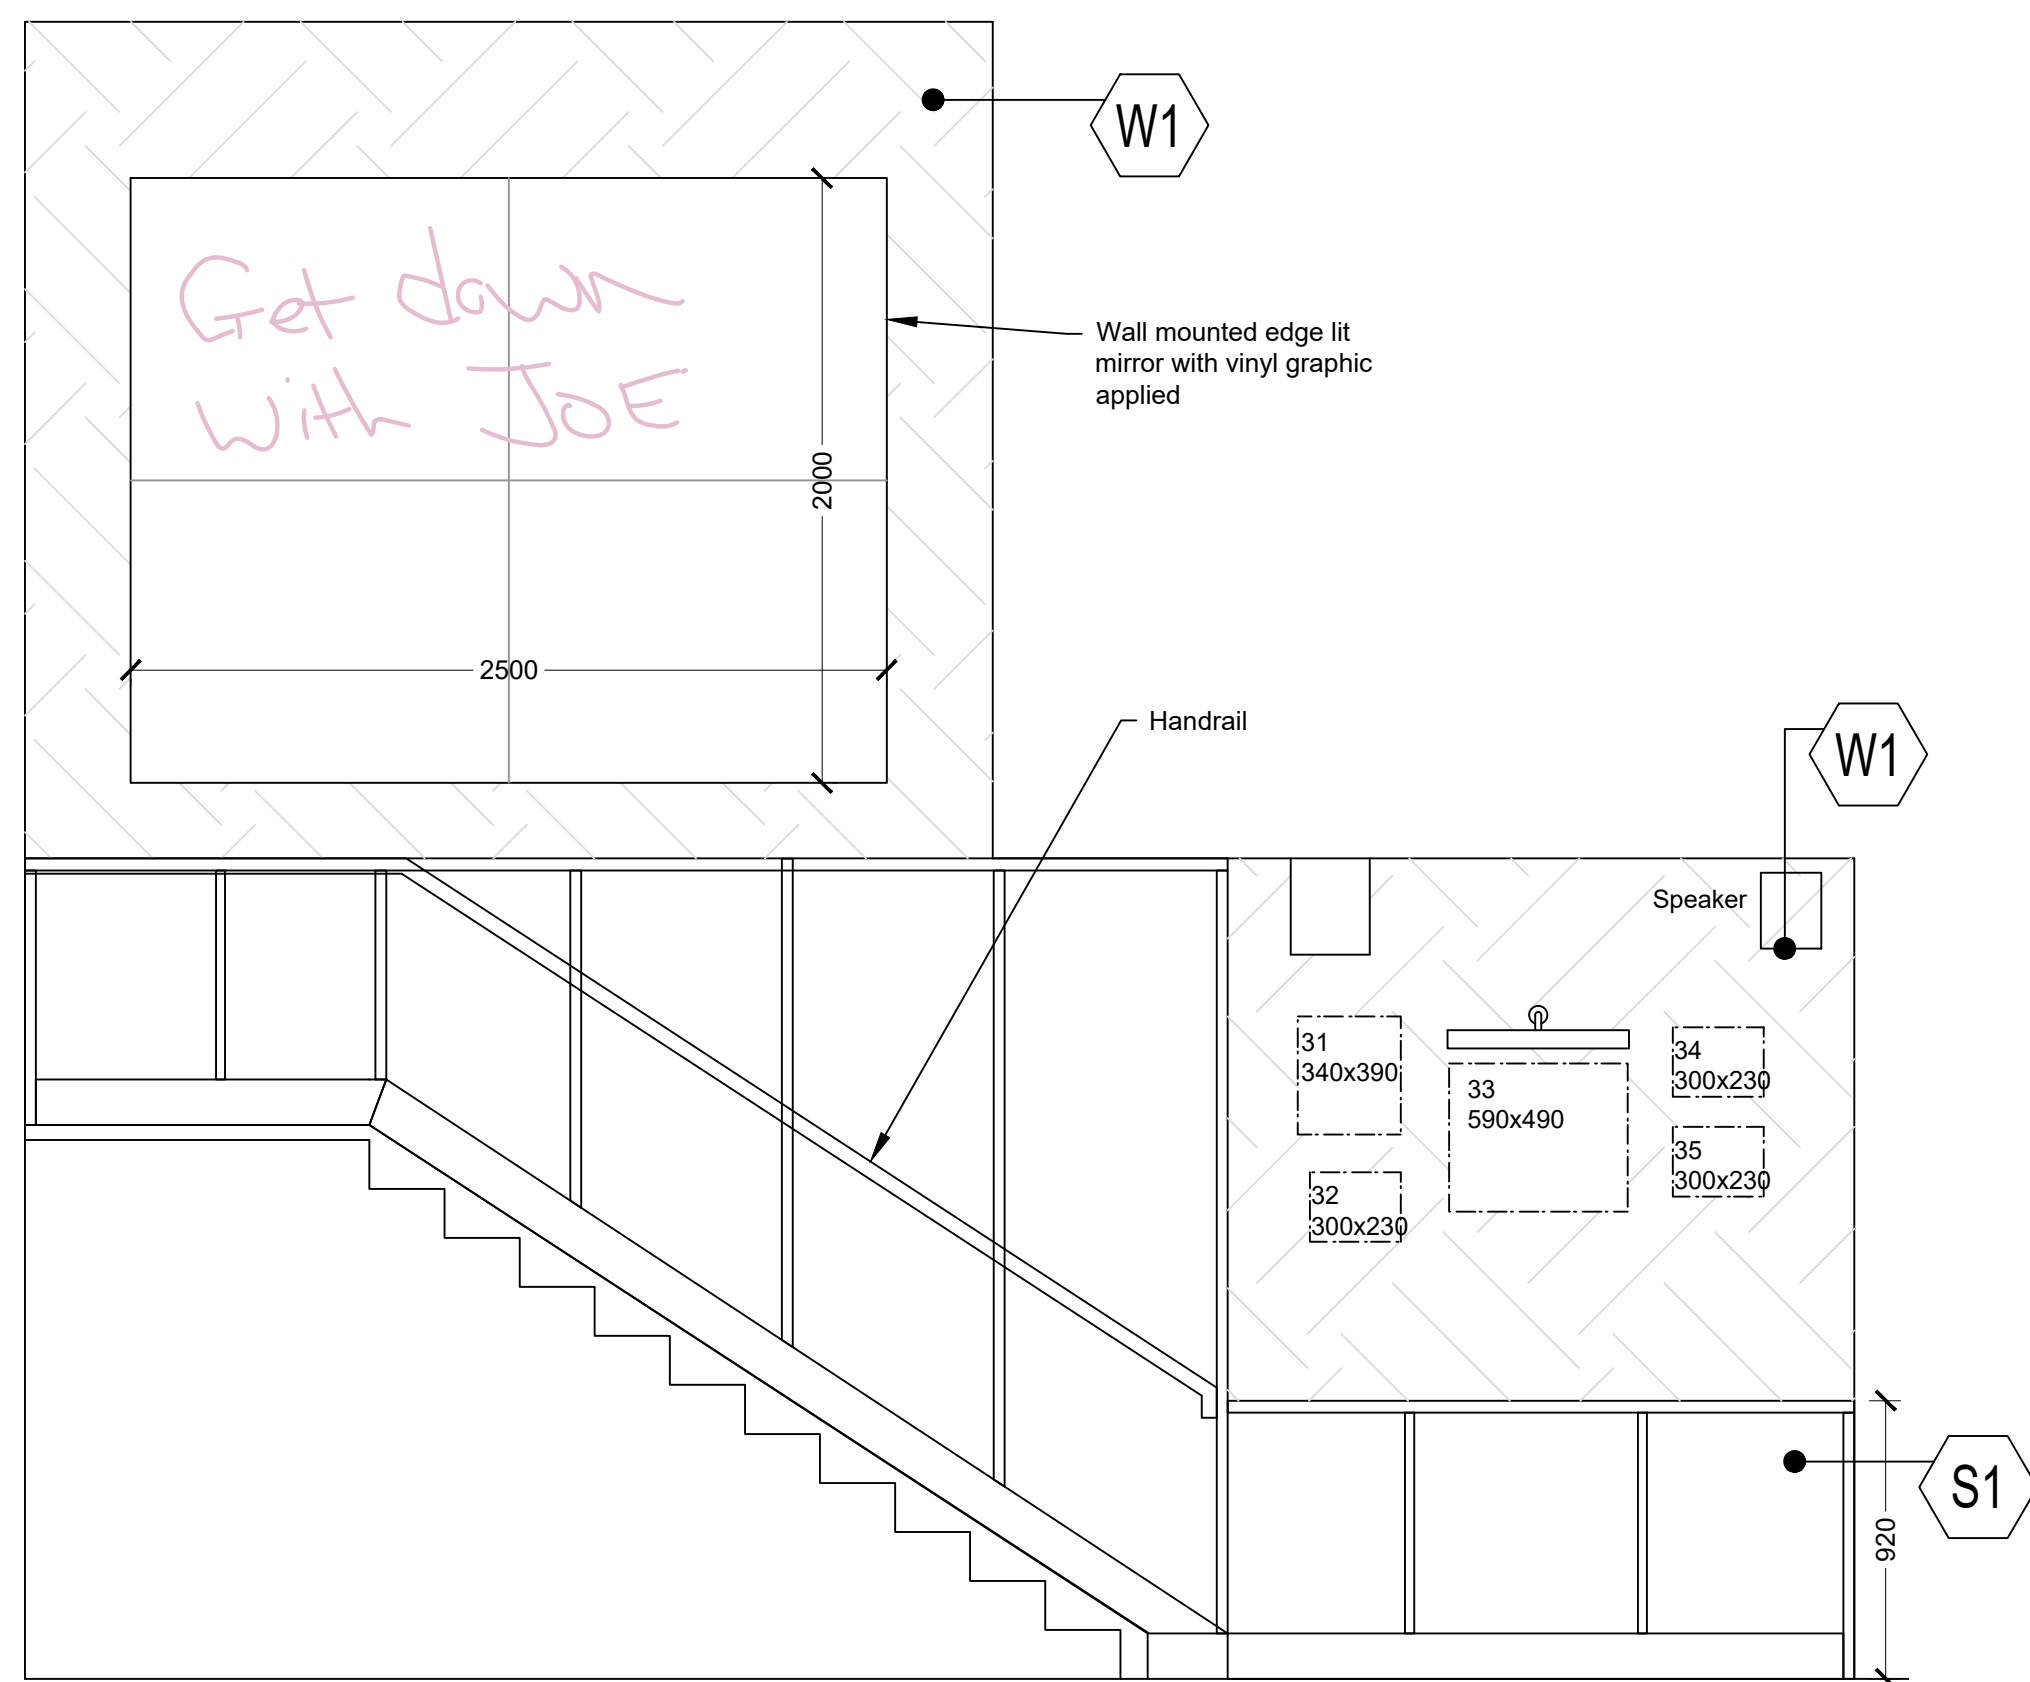

DD Section DD Scale: 1:25@A1

Paint Type				Colour Reference				Wall Tiles				Skirting			
m	Use	Internal walls & ceilings		P1	Ref	P1		T3	Use	Bar Area		SK1	Ref	SK1	
	Supplier	Dulux Trade		RAL 7032	Range	Dulux Trade			Supplier	Domus			Location	FOH Area (Without Wall Panels)	
	Type	Dulux Diamond Matt			Colour	RAL 7032 Pebble Grey			Range	Marazzi Lume			Type	Soft Wood Square Edge	
	Sheen	2-5 %			LRV	43			Finish	Caramel Lux			Size	150mm (h) x 18mm	
e	Use	Internal walls & ceilings				LRV		43	Ref	-			Ref	SK2	
	Supplier	Dulux Trade		P2	Ref	P2		Size	240 x 60- 10mm Thick		SK2	Location	FOH Area (Without Wall Panels)		
	Type	Dulux Diamond Eggshell			Range	Dulux Trade		Type	Porcelain- Non rectified			Type	Veneered MDF Square Edge		
	Sheen	10-25%			Colour	RAL 7033 Cement Grey		Grout	2mm / Mapei 113 Cement Grey			Size	150mm (h) x 18mm		
				LRV	22		Pattern	Laid Soldier Course		Finish		To Match Wall Panels			
s	Use	Internal Woodwork		RAL 7033	Ref	RAL 7033 Cement Grey		T5	Use	Bar Area		SK3	Ref	SK3	
	Supplier	Dulux Trade			Range	LRV			Supplier	Domus			Location	BOH - Under H1 Panels	
	Type	Dulux Diamond Satinwood			Colour	90YY 15 / 279 Ludlow Falls			Range	Etoile			Type	Self-Coved skirting deatil with cover former with transition strip to hygienic wall panel above	
	Sheen	25-35 %			LRV	TBA			Finish	Gloss			Size	100mm (h) x 12mm	
g	Use	Internal Woodwork		P5	Ref	P2			Ref	DRELO3 Glossy		SK3	Finish	To match floor and wall panels	
	Supplier	Dulux Trade		90YY 15 / 279	Range	Dulux Trade		Size	1197mm x 597mm x 9.5mm						
	Type	Dulux High Gloss			Colour	Ludlow Falls		Type	Porcelain- rectified						
	Sheen	85% +			LRV	TBA		Grout	2mm / Mapei 113 Cement Grey						
									Pattern	Laid Vertically		Wall Paper			
				P11	Ref	P11		Wall Panels				W1	Ref	W1	
				Pure White	Range	RAL Classic		H1	Type	2.5mm Hygienic PVC Wall Cladding			Supplier	Belarte Studio	
					Colour	RAL 9010 Pure White			Supplier	AM-Clad			Range	Clay Marble Green	
					LRV	85			Code	AMC28 / 1W			Type	Non Woven 147g matt finish	
				P12	Ref	P12			Colour	White		Note	Custom size mural made to order. Contractor to confirm site dimensions		
					Range	RAL Classic		Finish	Stain						
				Anthracite Grey	Colour	RAL 7016 Anthracite Grey		LRV	92						
					LRV	8									
								S1	Type	Low Level Timber Panels					
									Supplier	Client Direct					
									Height	920mm					
									Ref	Refer to standard Details					
								Colour	Mid-Tone Version						

REVISION	DATE	DETAILS
PROJECT		
77 Mosley Street Manchester		
FLOOR		
Ground Floor		
DRAWING TITLE		
Internal Sections		
SCALE	PAPER SIZE	
1:50	A1	
DRAWING NUMBER	REVISION	
7042-08.2	J	
DRAWN BY	DATE	
SE	March 25	
STATUS		
L1	ad@designtime.com www.designtime.uk 2-Work, 7 Culter Mill Teyatey North WF1 5PY	