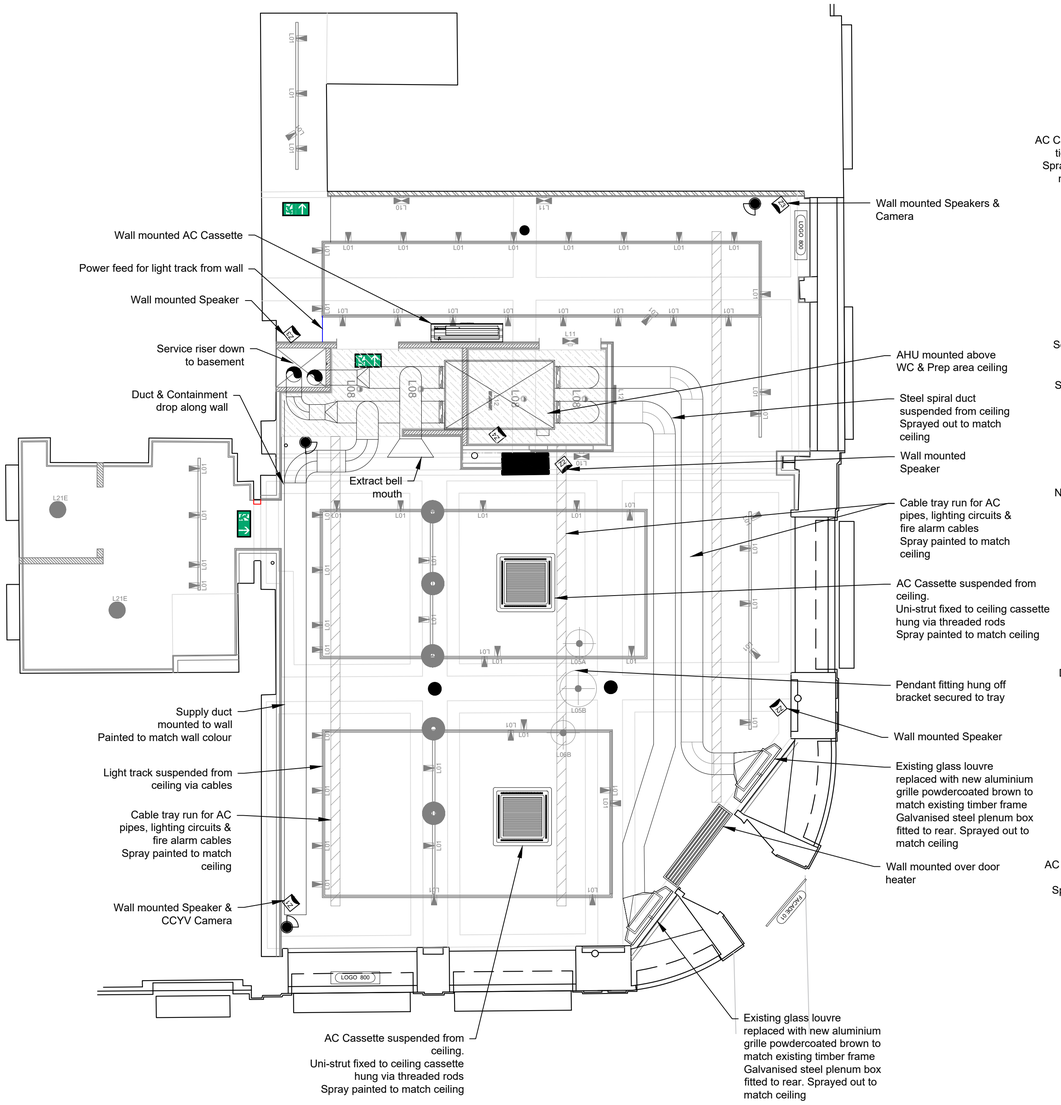

03 Ground Floor | RCP Services Overlay

Scale: 1:50@A1

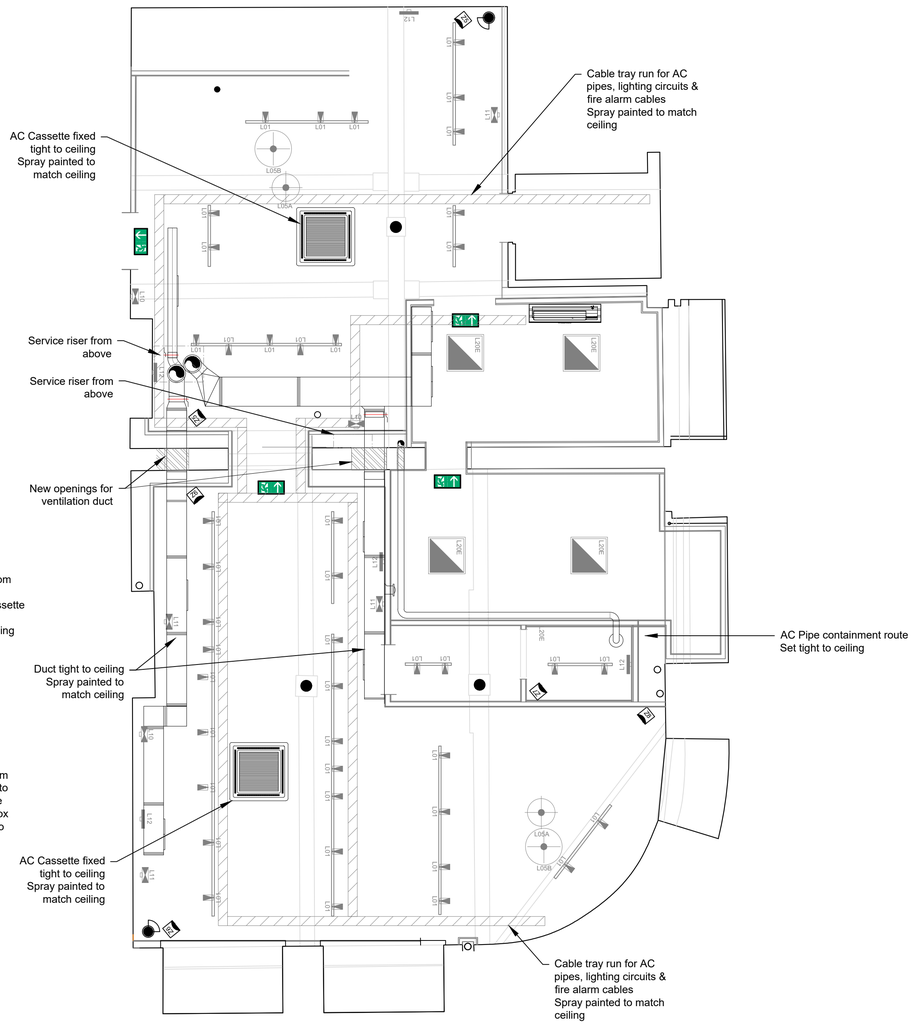

03 Basement | RCP Services Overlay

Scale: 1:50@A1

REVISION	DATE	DETAILS

PROJECT

77 Mosley Street
Manchester

JOE & THE JUICE

FLOOR

Ground & Basement

DRAWING TITLE

RCP Services Overlay

SCALE	PAPER SIZE
1:50	A1
DRAWING NUMBER	REVISION
7042-03.3	G
DRAWN BY	DATE
SE	March 25

STATUS

L1

designtime
adt@adesigntime.com
www.designtime.uk.com
2-Work, 7 Cutter Mill
Tileyard North WF1 5FY