



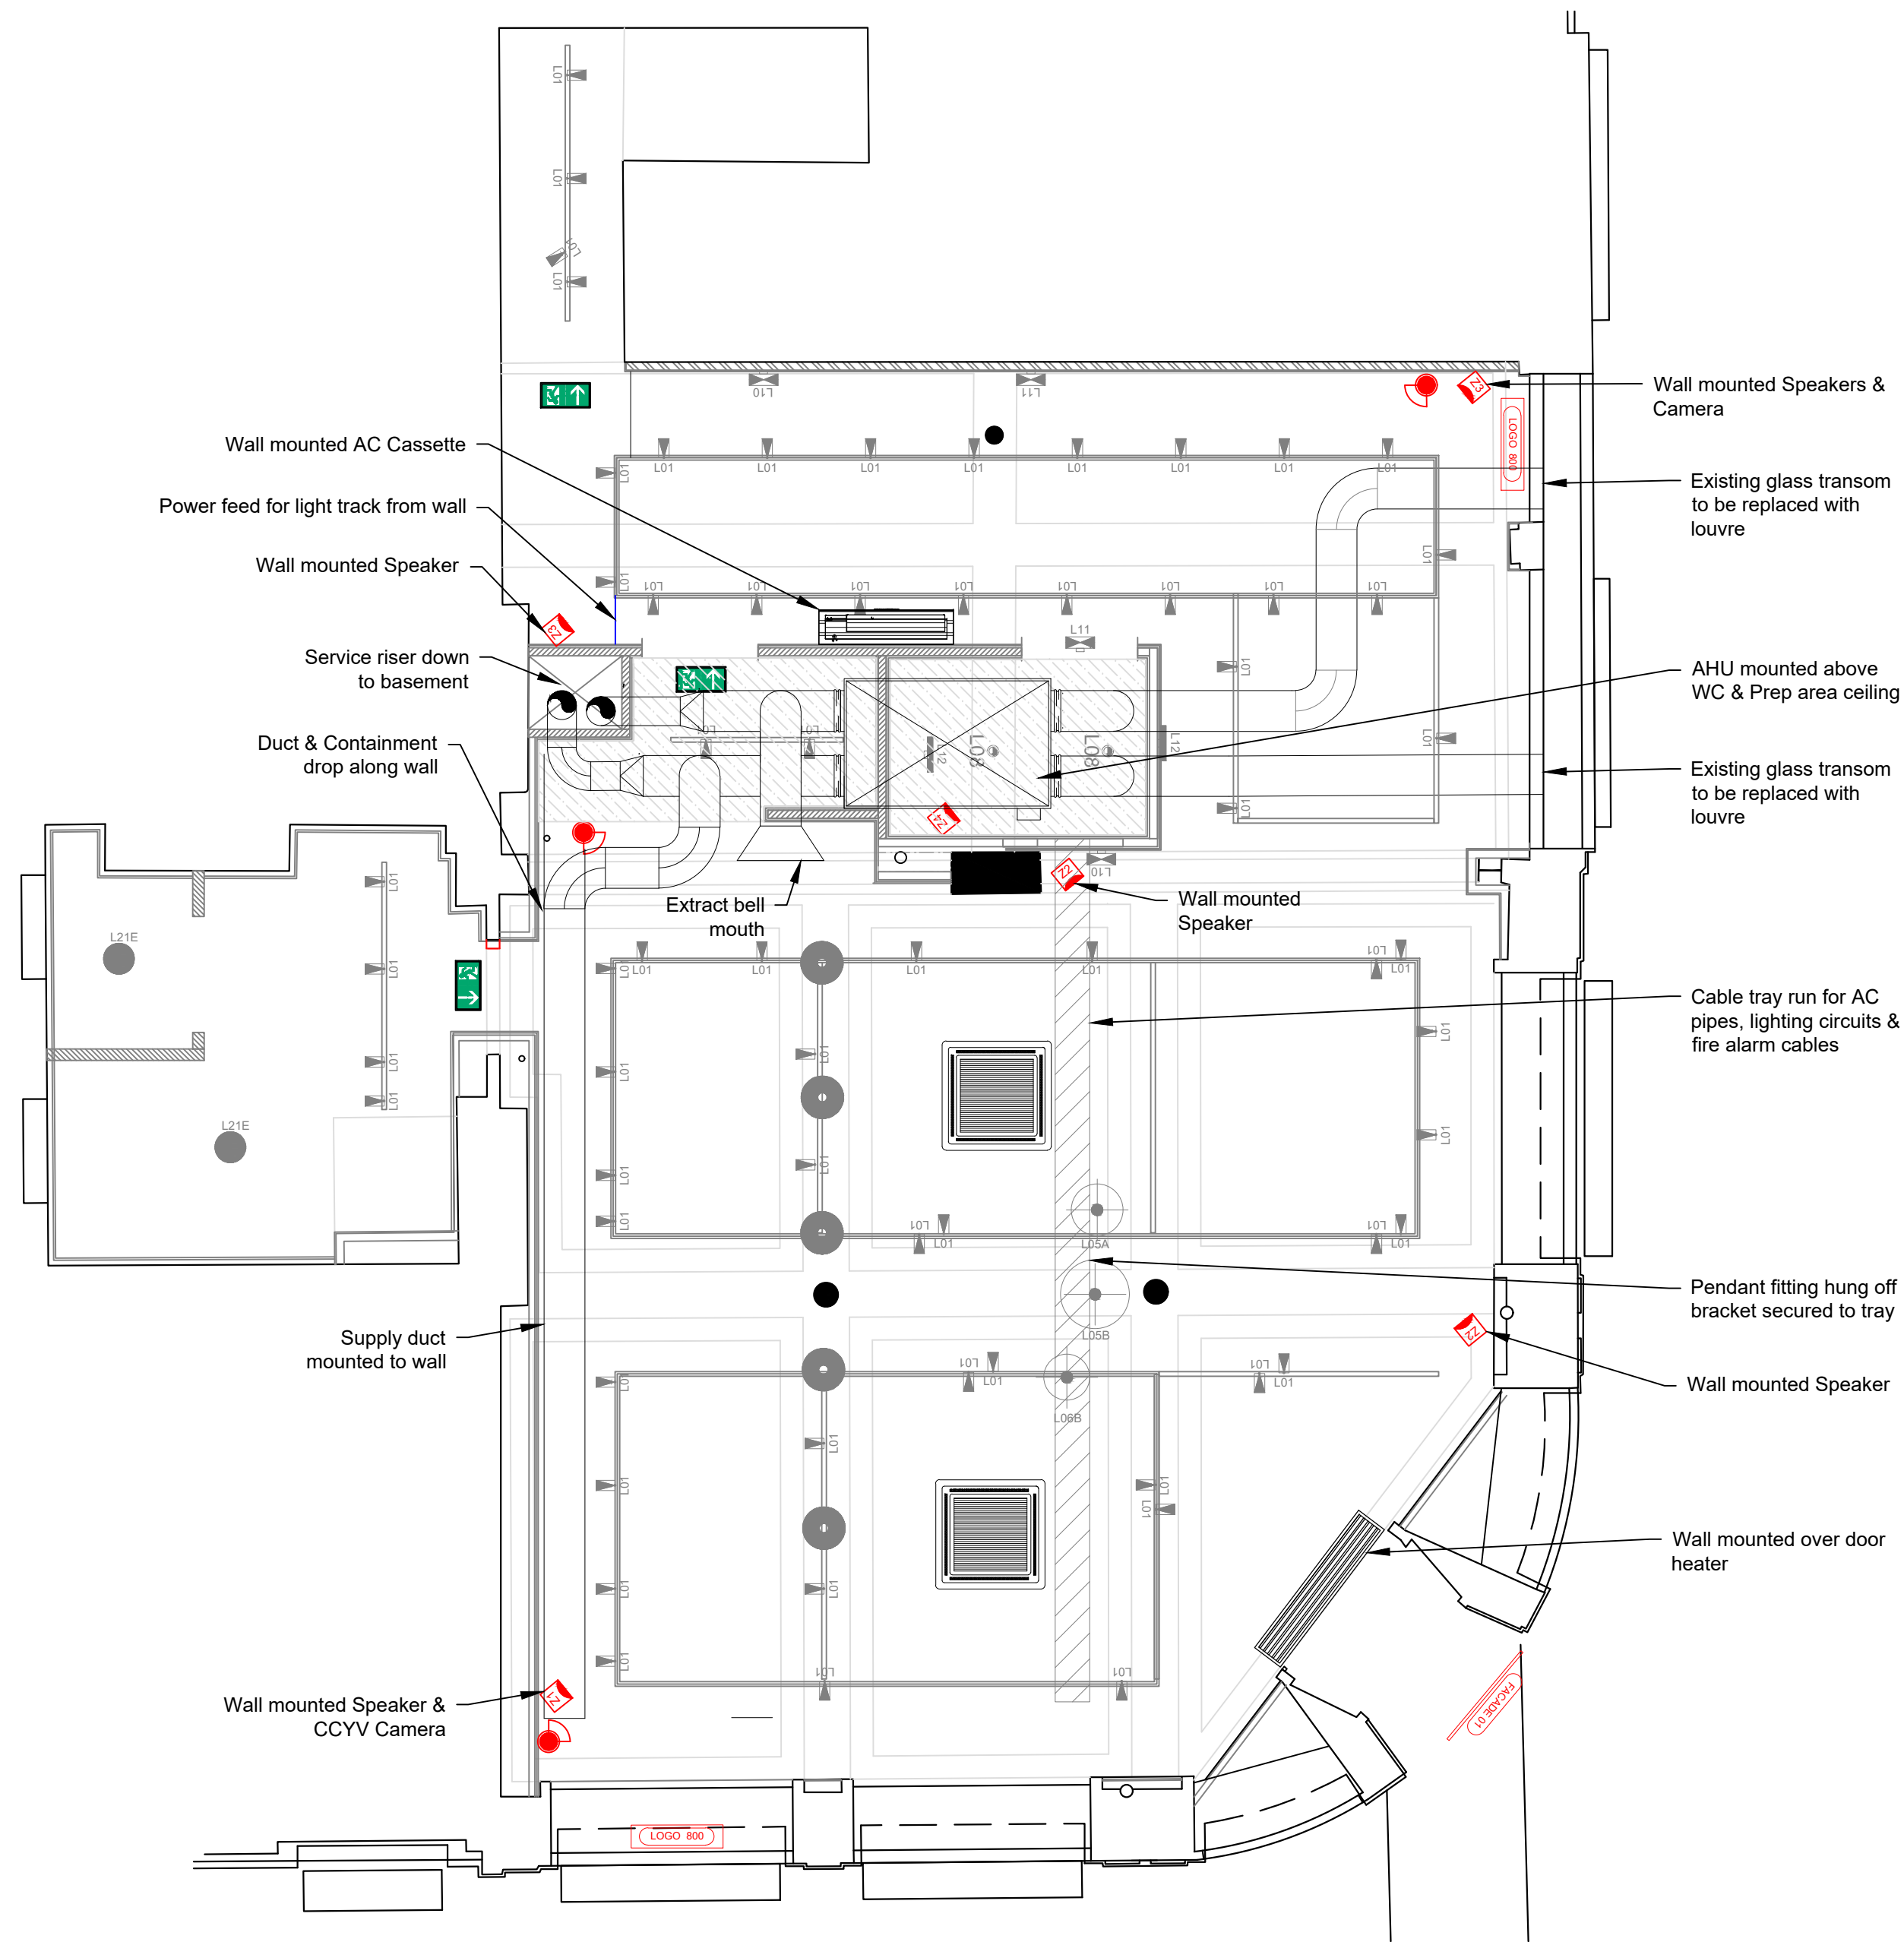

03 Ground Floor | RCP Services Overlay

Scale: 1:50@A1

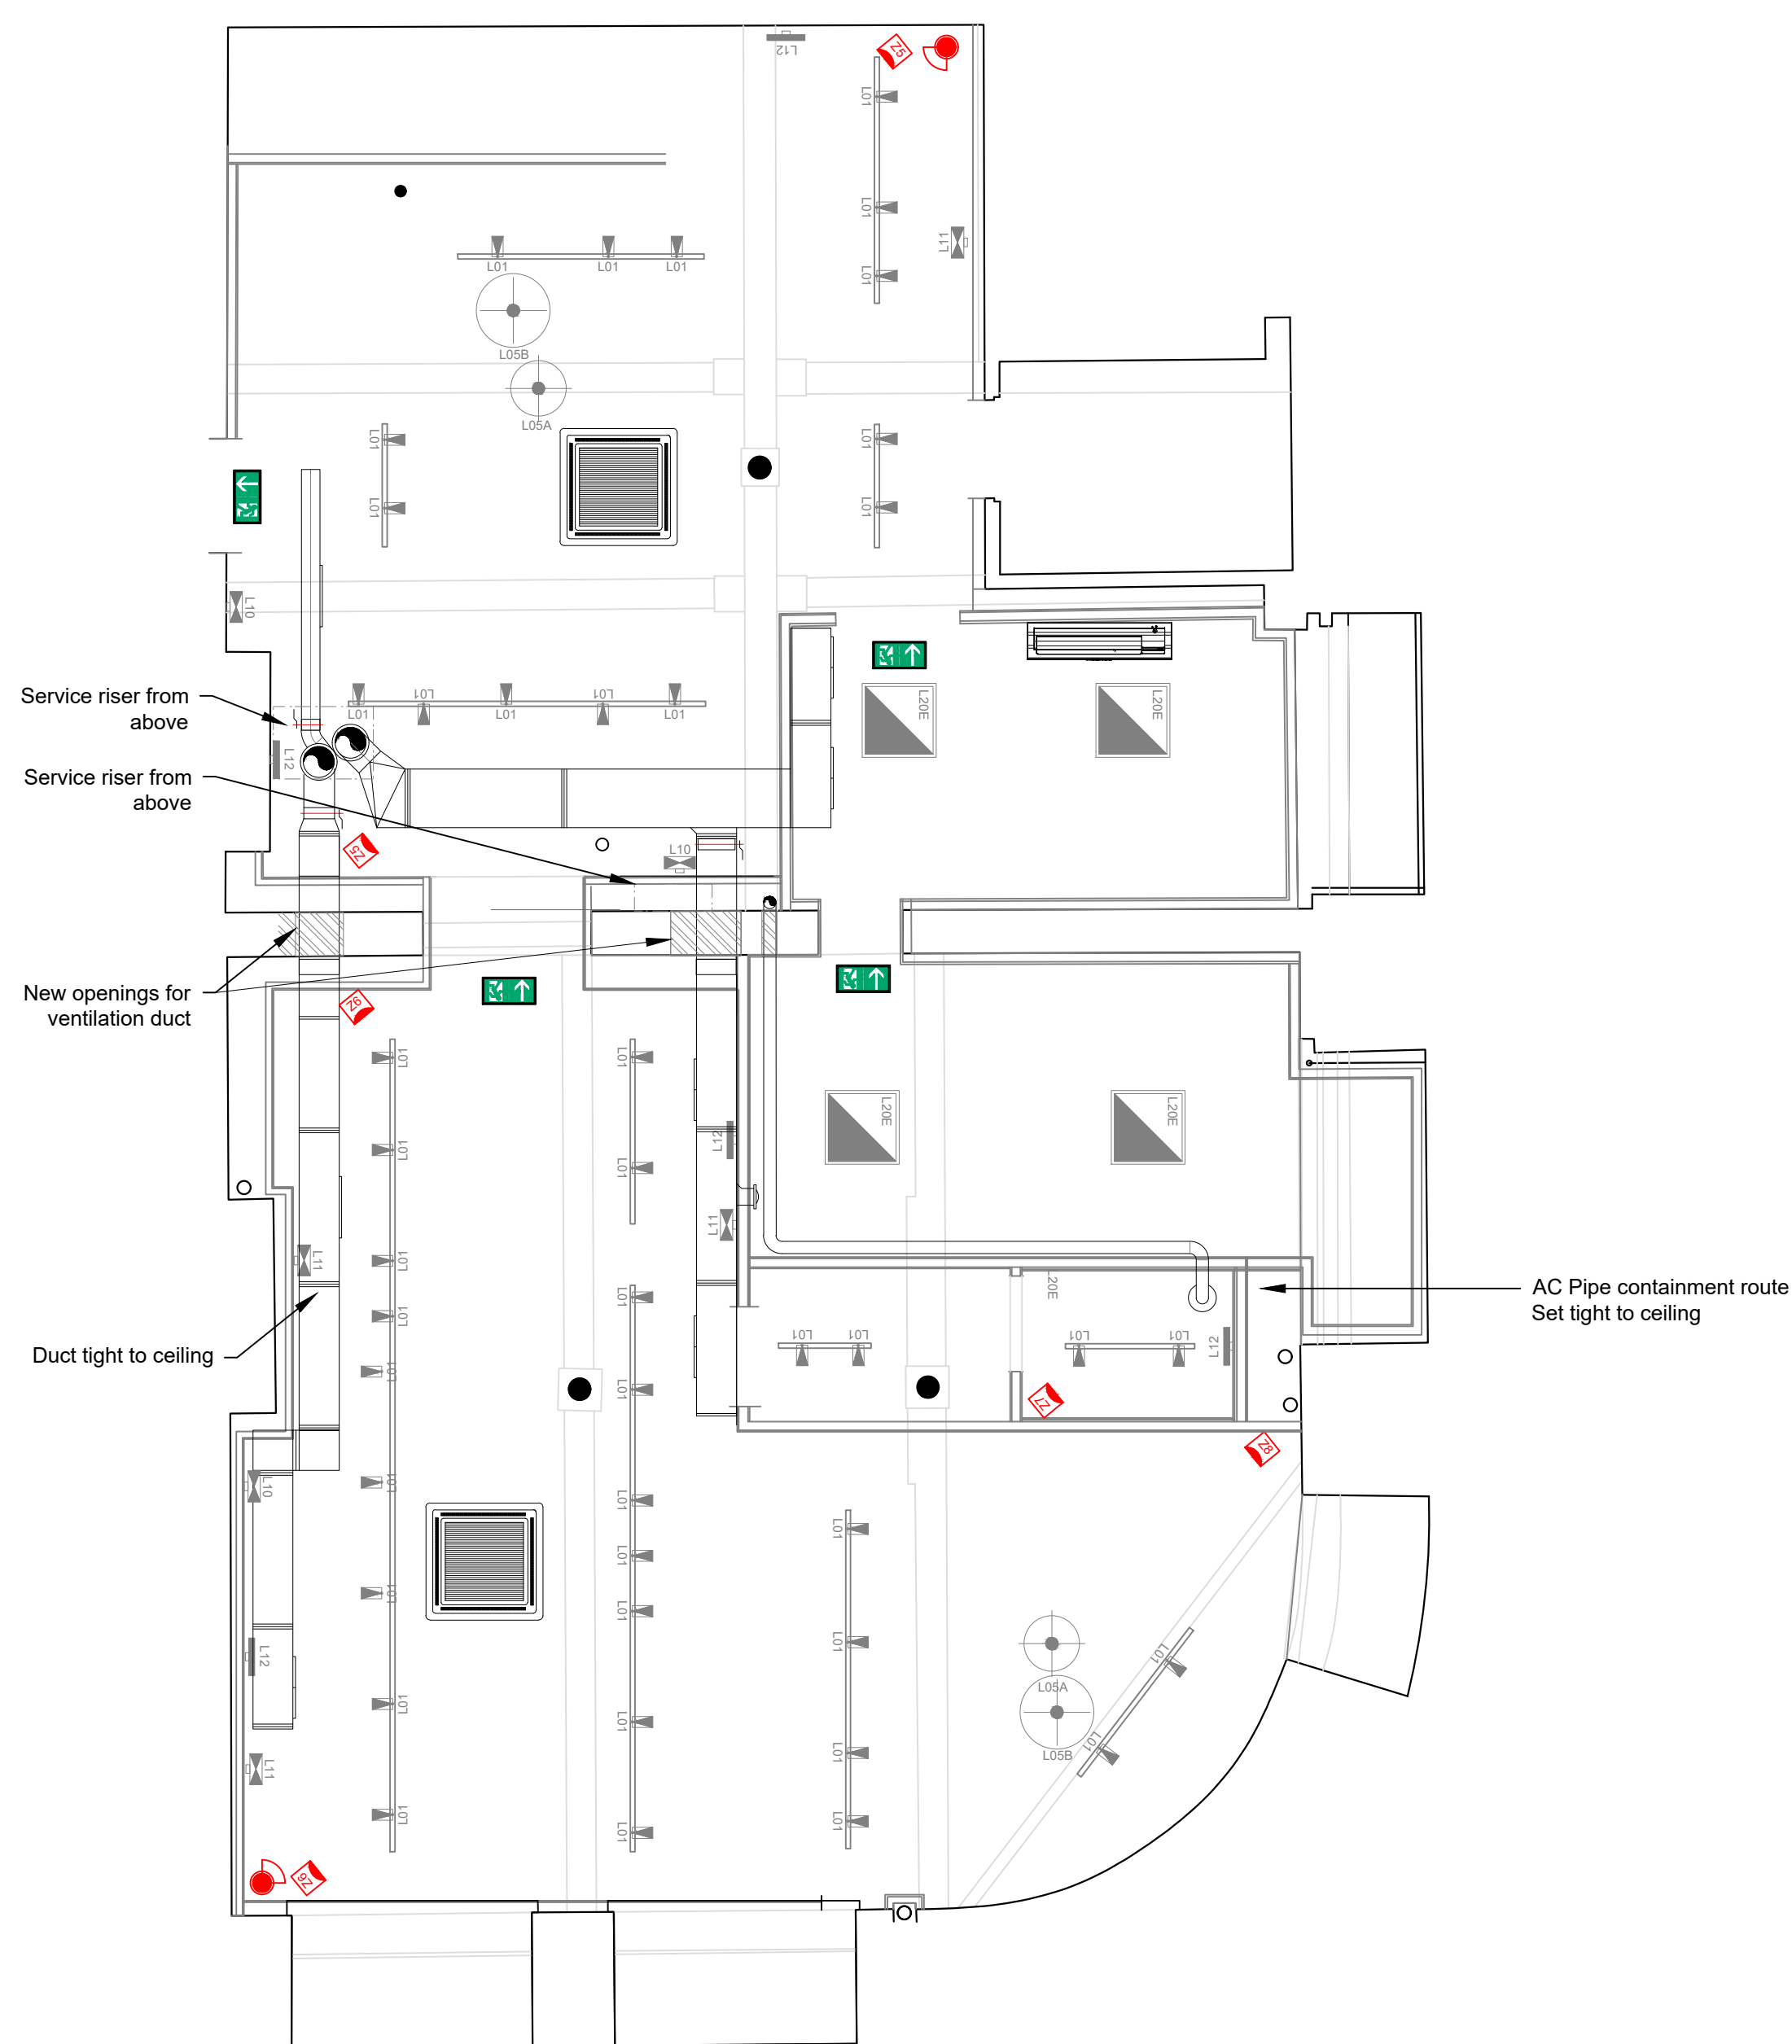

03 Basement | RCP Services Overlay

Scale: 1:50@A1

REVISION	DATE	DETAILS
PROJECT		
77 Mosley Street Manchester		
FLOOR		
Ground & Basement		
DRAWING TITLE		
RCP Services Overlay		
SCALE 1:50	PAPER SIZE A1	REVISION F
DRAWING NUMBER 7042-03.3	DATE March 25	
DRAWN BY SE		
STATUS L1	 ad@designtime.com www.designtime.uk.com	
	2-Work, 7 Cutter Hill Heywood North W11 5DY	