
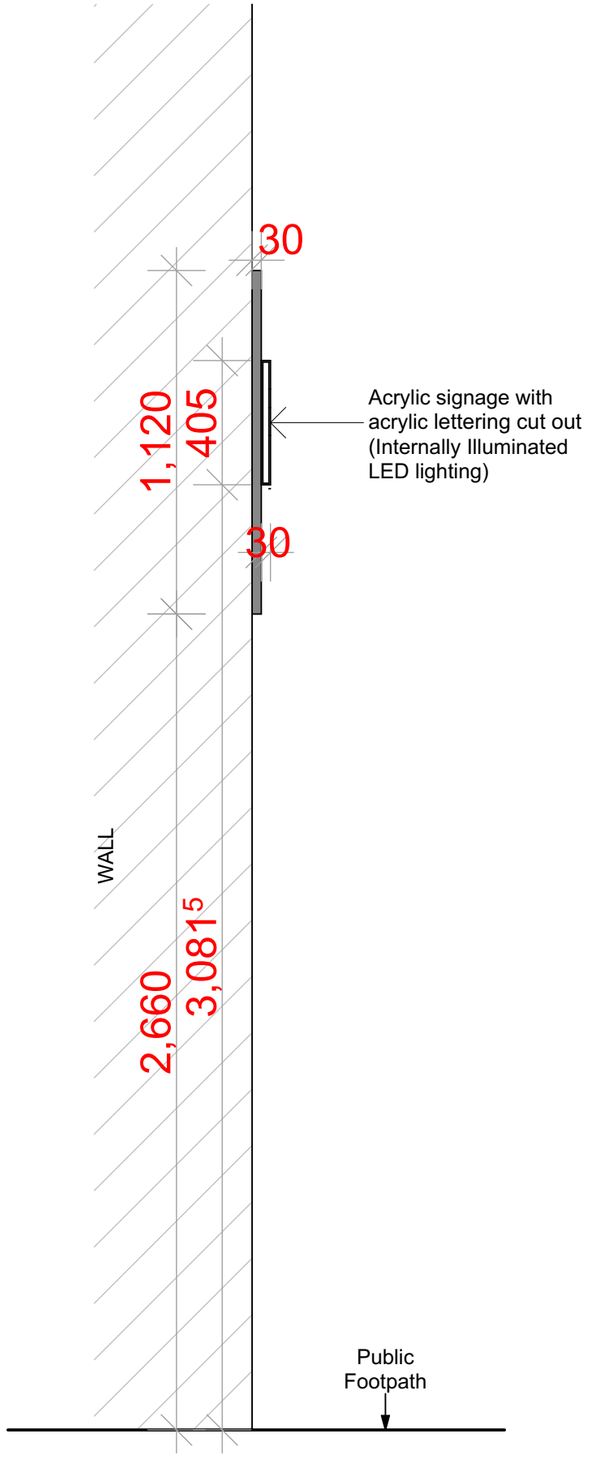


PROPOSED GA
SECTION AA
@1:20

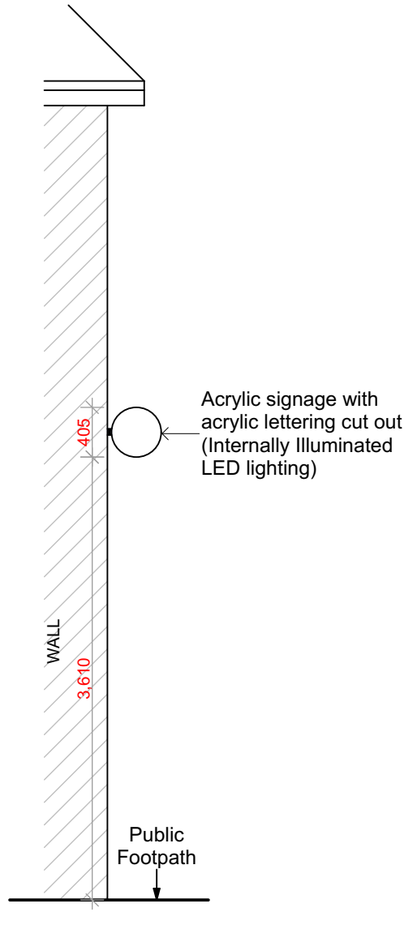

PROPOSED GA
SECTION BB
@1:50

notes

This drawing is subject to a detailed building and site survey, therefore no guarantee of its accuracy can be given.
This drawing has been draughted in accordance with the clients design requirements.
All areas are approximate and are subject to a detailed building and site survey and further design development.
All dimensions should be checked prior to commencement of construction on site.

All dimensions shown are in millimetres (mm).

PL1	Projection Signage Updated	05.06.26
PL0	Planning Issue	13.04.26

revisions

NADA Architects Ltd
169 Kingsway
Burnage
Manchester
M19 2ND
Mob: 07974 735527
E: ahmed@nadaarchitects.com
W: www.nadaarchitects.com

PLANNING

D - design PL - planning PT - pre-tender
T - tender P - preliminary
C - construction R - record

MR THOMAS KASARAS

COMMERCIAL CONVERSION
539A WILBRAHAM ROAD,
CHORLTON, M21 0UE

SIGNAGE SECTION

scale	date	drawn	checked
1:20 @ A3 1:50 @ A3	13.04.26	MH	AC

job no	(category) dwg no	revision
26-1447	(06)001	PL1

Verify all dims prior to construction. Immediately report any discrepancies on this drawing to Architect. This drawing shall be read in conjunction with associated specifications and related consultant's documents.