
TP201

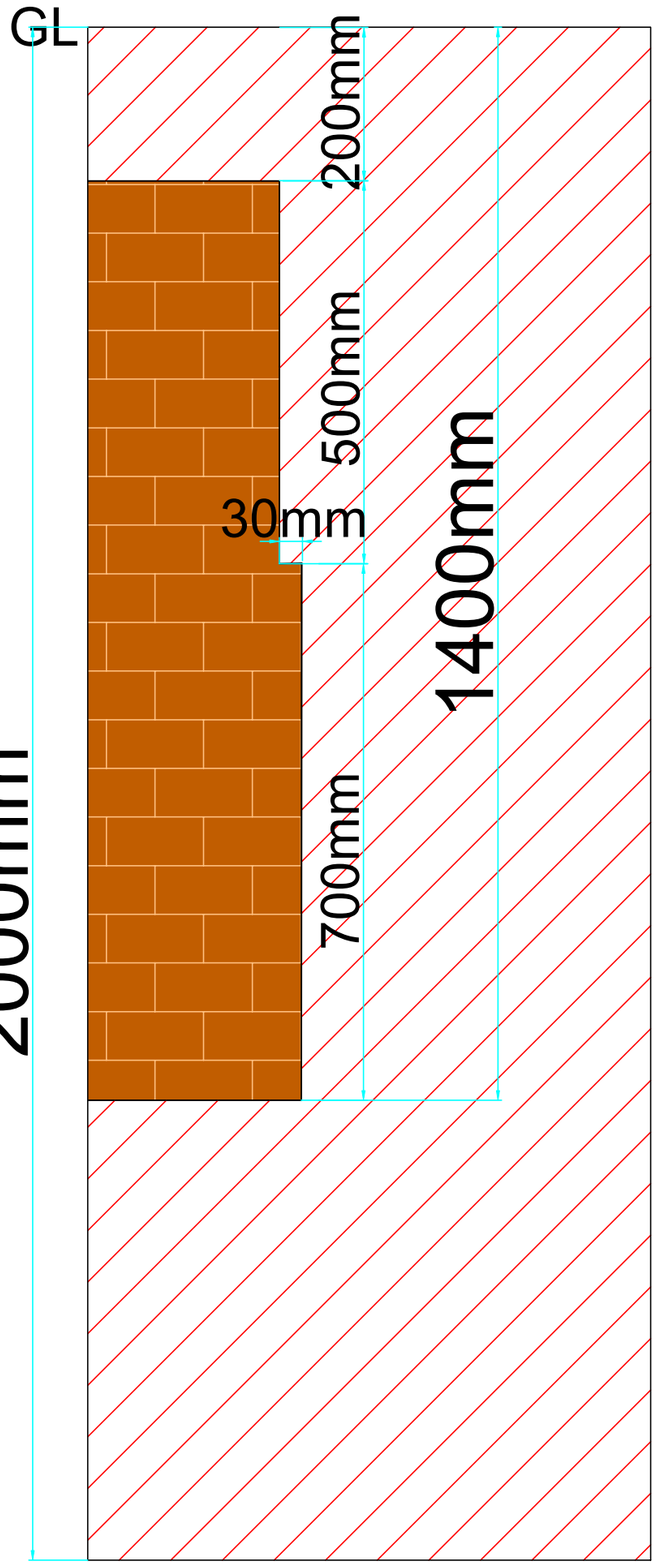







KEY	
	BRICK
	MADE GROUND

NOTES

1. ALL DIMENSIONS TO BE CHECKED ON SITE BEFORE COMMENCING WORKS. ANY DISCREPANCIES ARE TO BE REPORTED TO THE ARCHITECT & ENGINEER FOR VERIFICATION. FIGURED DIMENSIONS ONLY ARE TO BE TAKEN FROM THIS DRAWING.
2. THIS DRAWING IS TO BE READ IN CONJUNCTION WITH ALL RELEVANT ENGINEERS REPORTS. THIS DRAWING IS COPYRIGHT OF BSL.
3. DRAWING NOT FOR CONSTRUCTION PURPOSES.

REV	DATE	DESCRIPTION	BY	CKD

BROWNFIELD SOLUTIONS LTD

CLIENT

ARTI7 6 LTD

PROJECT TITLE

VISION, MANCHESTER


DRAWING TITLE

FOUNDATION INSPECTION PIT DRAWING - TP201

DRAWING No.	REVISION	SCALE	DATE
C5504/03		NTS	19/11/2024

DRAWN BY	CHECKED BY
AH	NS

TP202

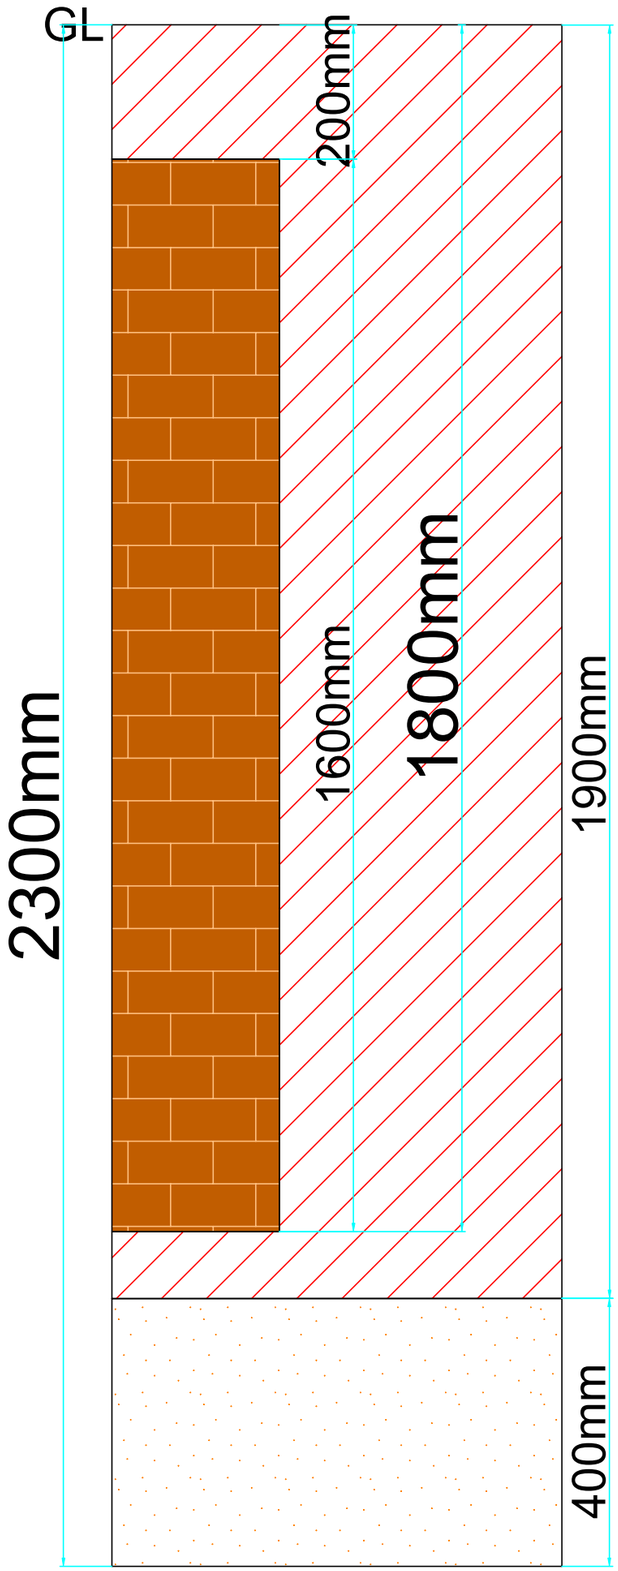







KEY

	BRICK
	MADE GROUND
	SAND

NOTES

1. ALL DIMENSIONS TO BE CHECKED ON SITE BEFORE COMMENCING WORKS. ANY DISCREPANCIES ARE TO BE REPORTED TO THE ARCHITECT & ENGINEER FOR VERIFICATION. FIGURED DIMENSIONS ONLY ARE TO BE TAKEN FROM THIS DRAWING.
2. THIS DRAWING IS TO BE READ IN CONJUNCTION WITH ALL RELEVANT ENGINEERS REPORTS. THIS DRAWING IS COPYRIGHT OF BSL.
3. DRAWING NOT FOR CONSTRUCTION PURPOSES.

REV	DATE	DESCRIPTION	BY	CKD

BROWNFIELD SOLUTIONS LTD

CLIENT

ARTI7 6 LTD

PROJECT TITLE

VISION, MANCHESTER


DRAWING TITLE

FOUNDATION INSPECTION PIT DRAWING - TP202

DRAWING No.	REVISION	SCALE	DATE
C5504/03		NTS	19/11/2024

DRAWN BY	CHECKED BY
AH	NS

TP203

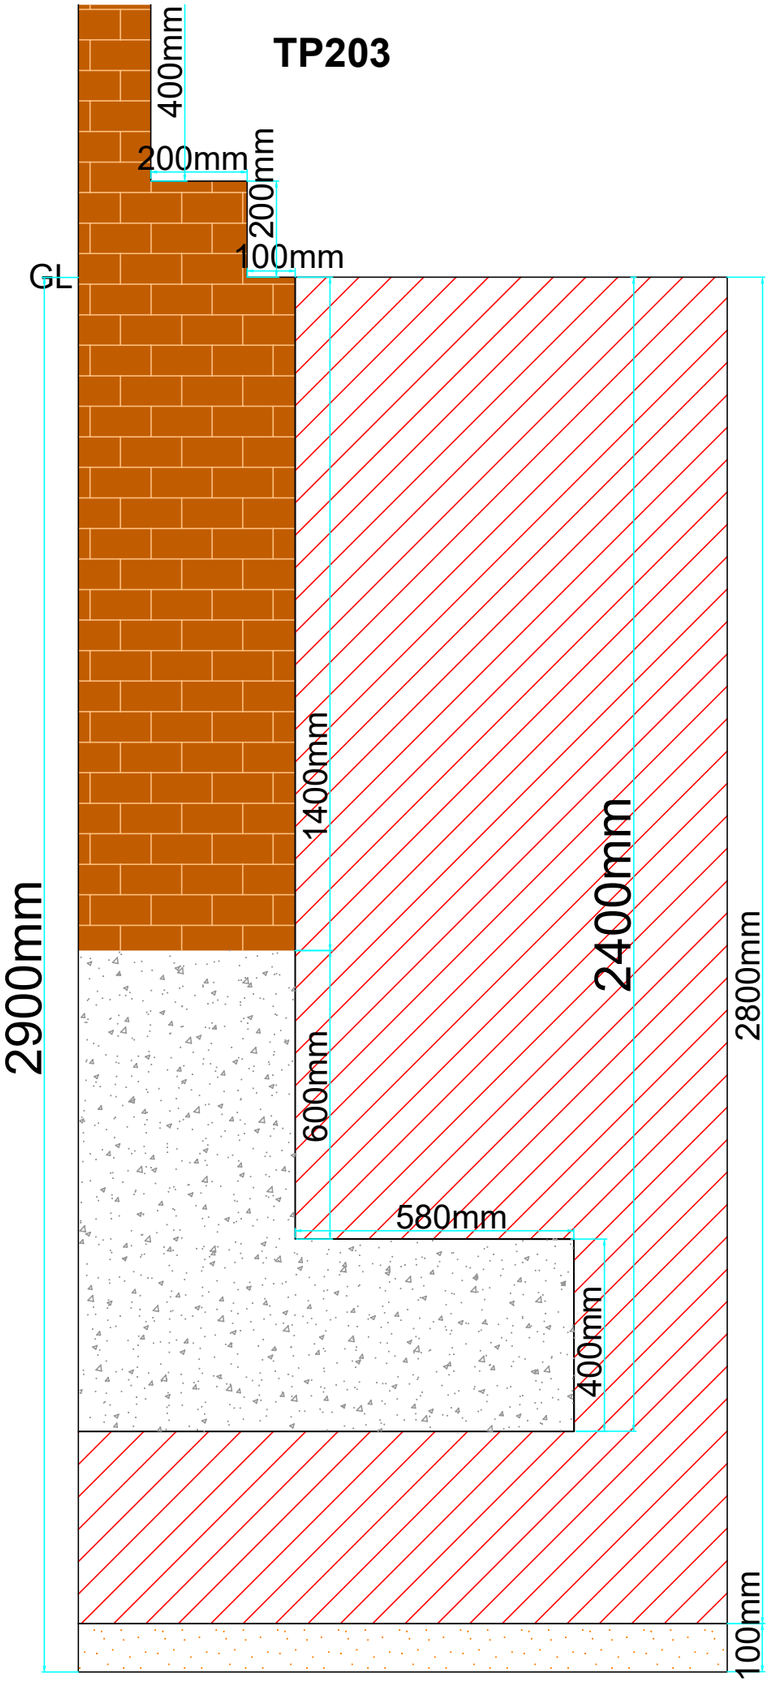







KEY	
	BRICK
	CONCRETE
	MADE GROUND
	SAND

NOTES

1. ALL DIMENSIONS TO BE CHECKED ON SITE BEFORE COMMENCING WORKS. ANY DISCREPANCIES ARE TO BE REPORTED TO THE ARCHITECT & ENGINEER FOR VERIFICATION. FIGURED DIMENSIONS ONLY ARE TO BE TAKEN FROM THIS DRAWING.
2. THIS DRAWING IS TO BE READ IN CONJUNCTION WITH ALL RELEVANT ENGINEERS REPORTS. THIS DRAWING IS COPYRIGHT OF BSL.
3. DRAWING NOT FOR CONSTRUCTION PURPOSES.

REV	DATE	DESCRIPTION	BY	CKD

BROWNFIELD SOLUTIONS LTD

CLIENT

ARTI7 6 LTD

PROJECT TITLE

VISION, MANCHESTER


DRAWING TITLE

FOUNDATION INSPECTION PIT DRAWING - TP203

DRAWING No.	REVISION	SCALE	DATE
C5504/03		NTS	19/11/2024

DRAWN BY	CHECKED BY
AH	NS

TP204

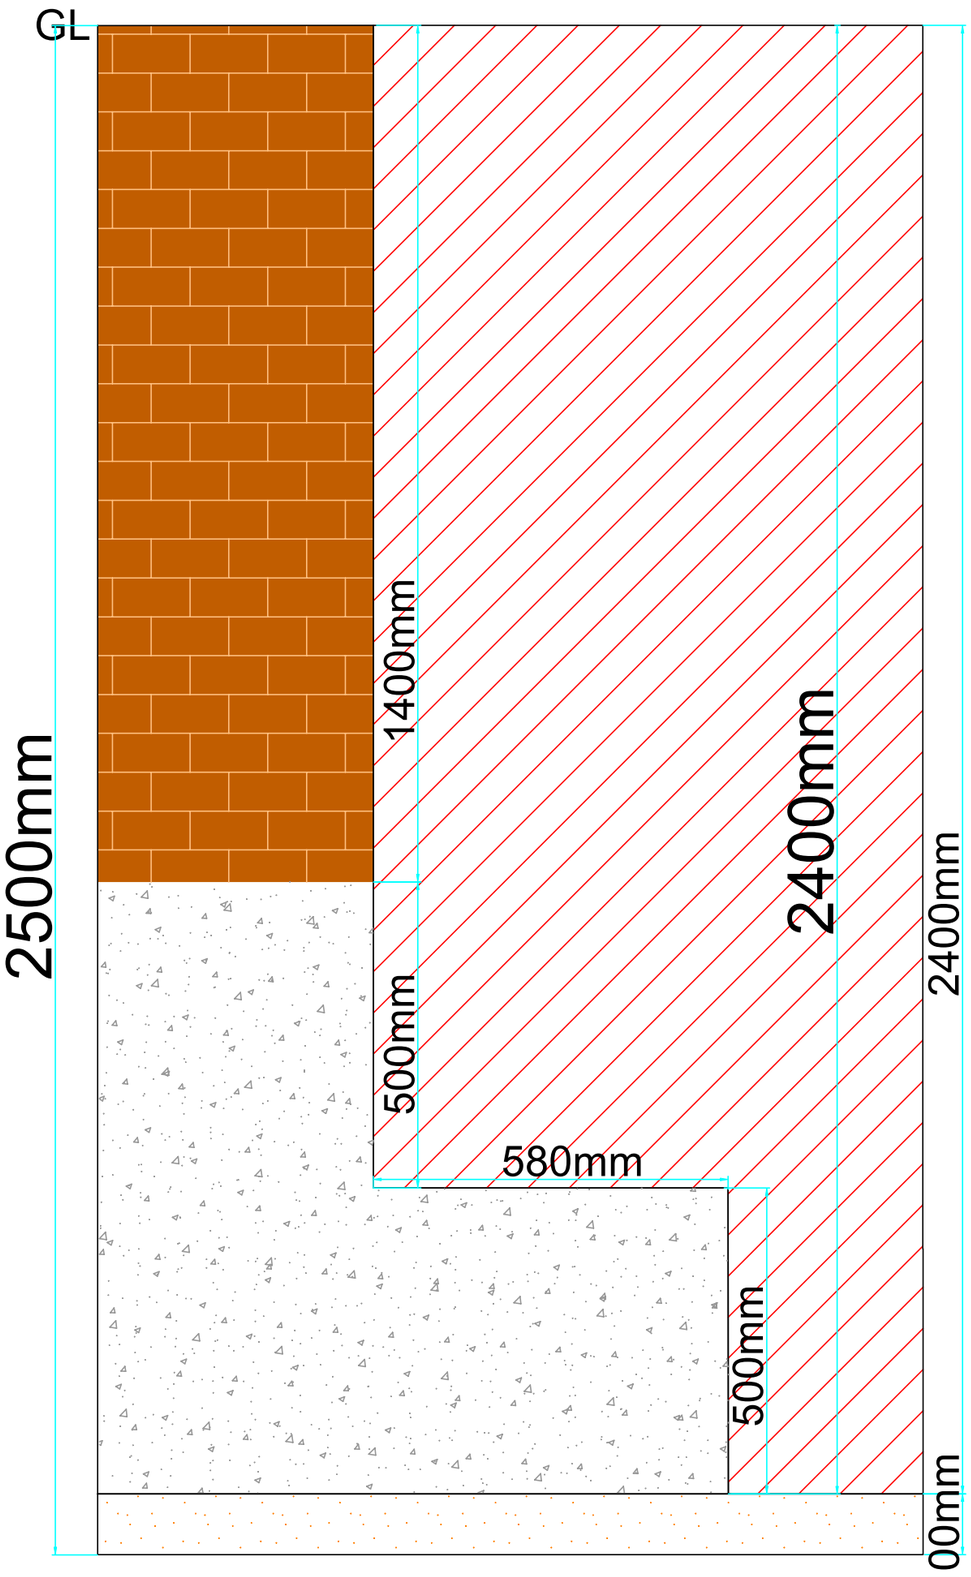







KEY	
	BRICK
	CONCRETE
	MADE GROUND
	SAND

NOTES

1. ALL DIMENSIONS TO BE CHECKED ON SITE BEFORE COMMENCING WORKS. ANY DISCREPANCIES ARE TO BE REPORTED TO THE ARCHITECT & ENGINEER FOR VERIFICATION. FIGURED DIMENSIONS ONLY ARE TO BE TAKEN FROM THIS DRAWING.
2. THIS DRAWING IS TO BE READ IN CONJUNCTION WITH ALL RELEVANT ENGINEERS REPORTS. THIS DRAWING IS COPYRIGHT OF BSL.
3. DRAWING NOT FOR CONSTRUCTION PURPOSES.

REV	DATE	DESCRIPTION	BY	CKD

BROWNFIELD SOLUTIONS LTD

CLIENT

ARTI7 6 LTD

PROJECT TITLE

VISION, MANCHESTER


DRAWING TITLE

FOUNDATION INSPECTION PIT DRAWING - TP204

DRAWING No.	REVISION	SCALE	DATE
C5504/03		NTS	19/11/2024

DRAWN BY	CHECKED BY
AH	NS

TP205 - PLAN VIEW

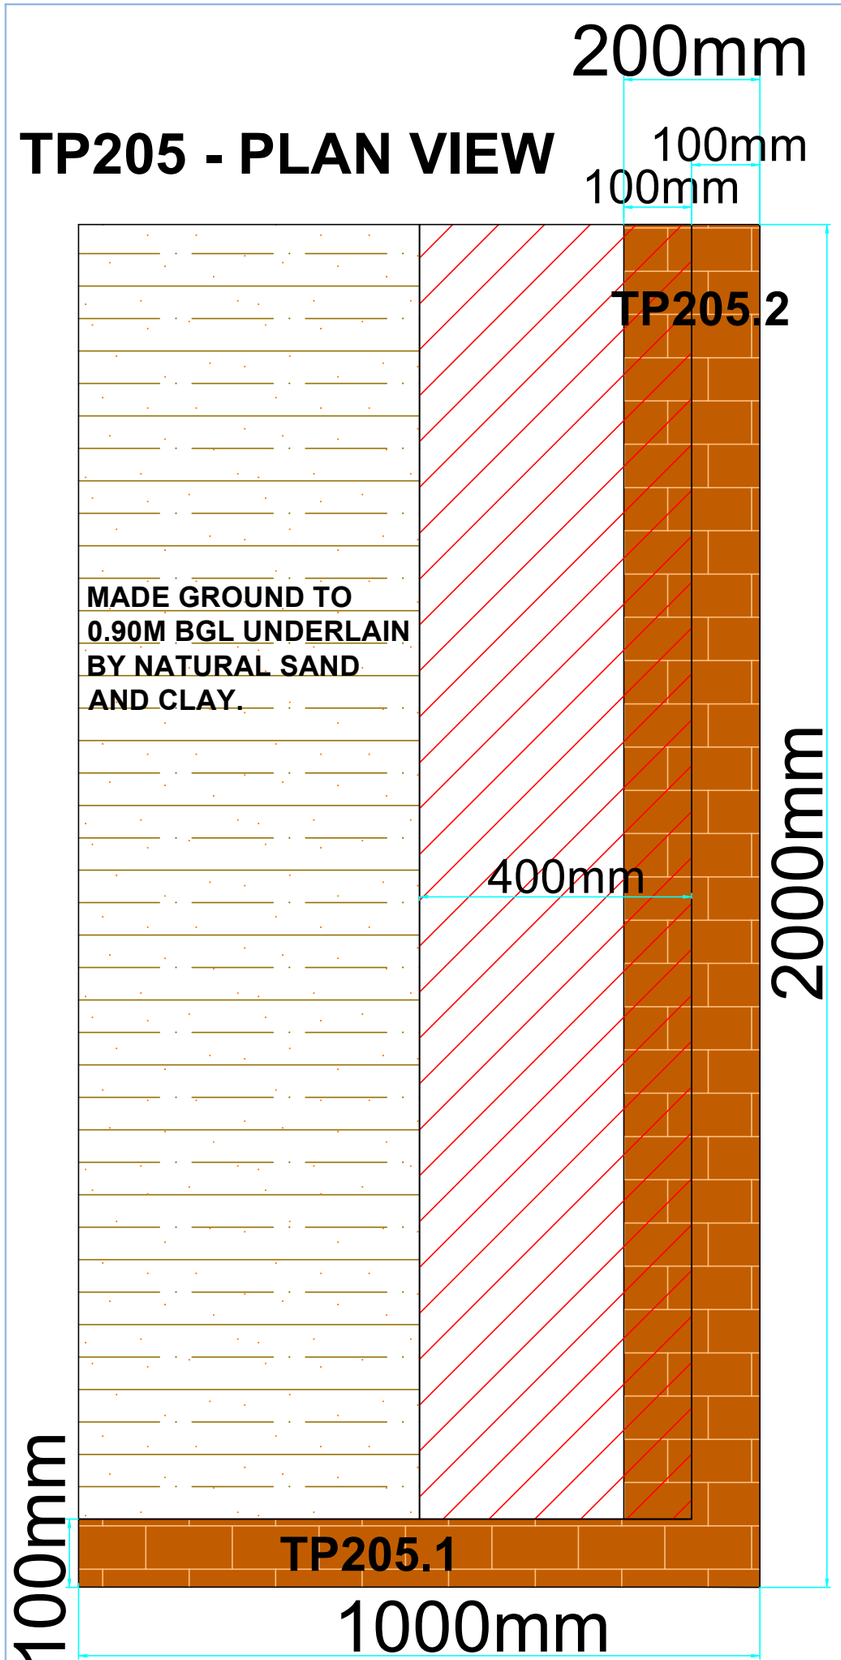





KEY	
	BRICK
	MADE GROUND
	CLAY
	SAND

NOTES

1. ALL DIMENSIONS TO BE CHECKED ON SITE BEFORE COMMENCING WORKS. ANY DISCREPANCIES ARE TO BE REPORTED TO THE ARCHITECT & ENGINEER FOR VERIFICATION. FIGURED DIMENSIONS ONLY ARE TO BE TAKEN FROM THIS DRAWING.
2. THIS DRAWING IS TO BE READ IN CONJUNCTION WITH ALL RELEVANT ENGINEERS REPORTS. THIS DRAWING IS COPYRIGHT OF BSL.
3. DRAWING NOT FOR CONSTRUCTION PURPOSES.

REV	DATE	DESCRIPTION	BY	CKD

BROWNFIELD SOLUTIONS LTD

CLIENT

ARTI7 6 LTD

PROJECT TITLE

VISION, MANCHESTER


DRAWING TITLE

FOUNDATION INSPECTION PIT DRAWING - TP205


DRAWING No.	REVISION	SCALE	DATE
C5504/03		NTS	19/11/2024

DRAWN BY	CHECKED BY
AH	NS

TP205.1

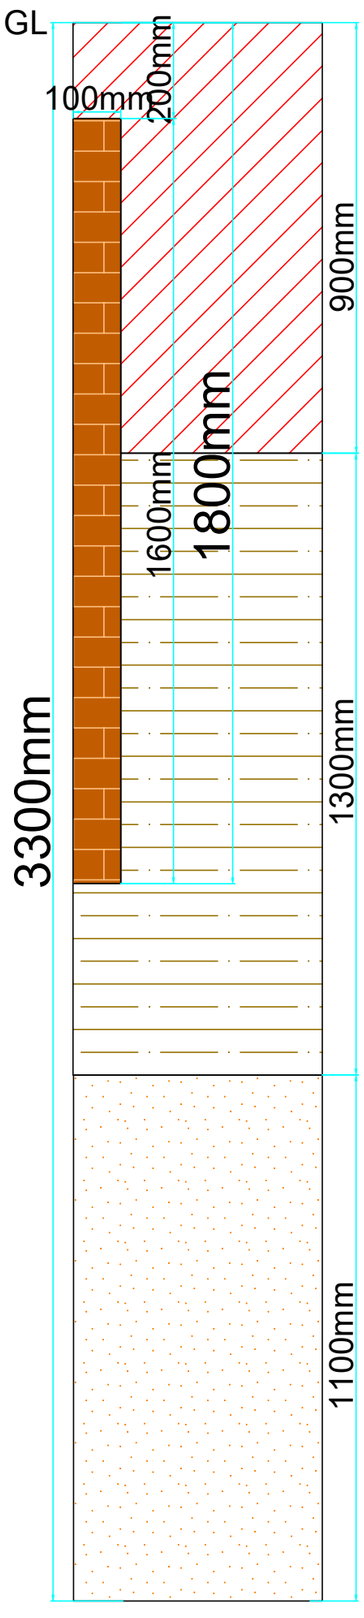


TP205 - PLAN VIEW

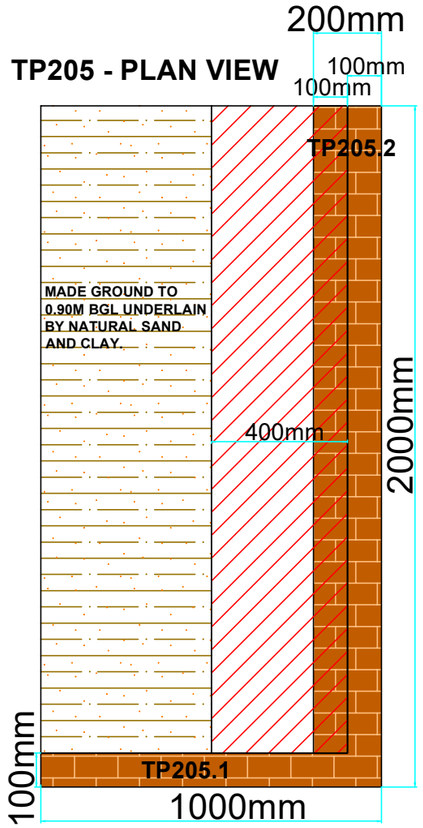





TP205.2

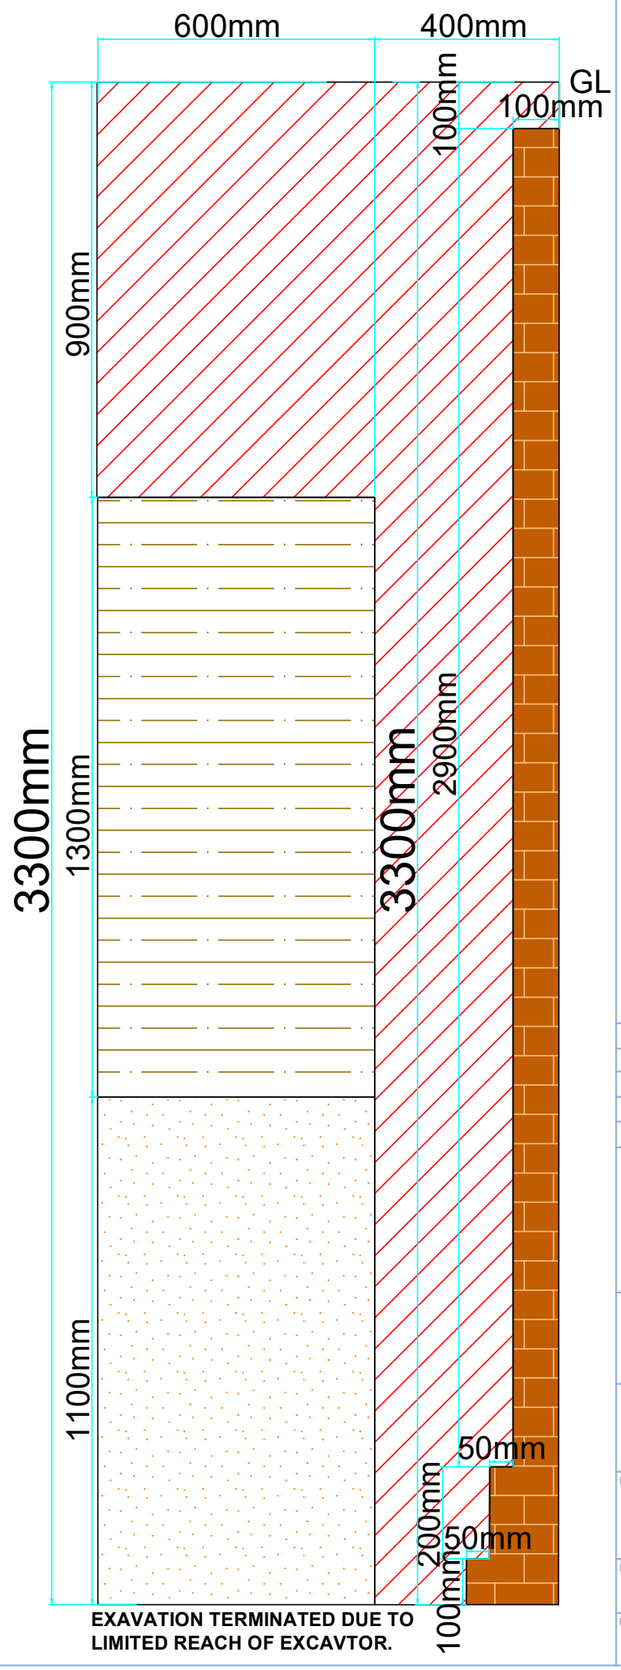

EXAVATION TERMINATED DUE TO LIMITED REACH OF EXCAVTOR.

KEY

	BRICK
	MADE GROUND
	CLAY
	SAND

NOTES

1. ALL DIMENSIONS TO BE CHECKED ON SITE BEFORE COMMENCING WORKS. ANY DISCREPANCIES ARE TO BE REPORTED TO THE ARCHITECT & ENGINEER FOR VERIFICATION. FIGURED DIMENSIONS ONLY ARE TO BE TAKEN FROM THIS DRAWING.
2. THIS DRAWING IS TO BE READ IN CONJUNCTION WITH ALL RELEVANT ENGINEERS REPORTS. THIS DRAWING IS COPYRIGHT OF BSL.
3. DRAWING NOT FOR CONSTRUCTION PURPOSES.

REV	DATE	DESCRIPTION	BY	CKD

BROWNFIELD SOLUTIONS LTD

CLIENT

ARTI7 6 LTD

PROJECT TITLE


VISION, MANCHESTER

DRAWING TITLE

FOUNDATION INSPECTION PIT DRAWING - TP205

DRAWING No.	REVISION	SCALE	DATE
C5504/03		NTS	14/11/2024

DRAWN BY	CHECKED BY
AH	XX

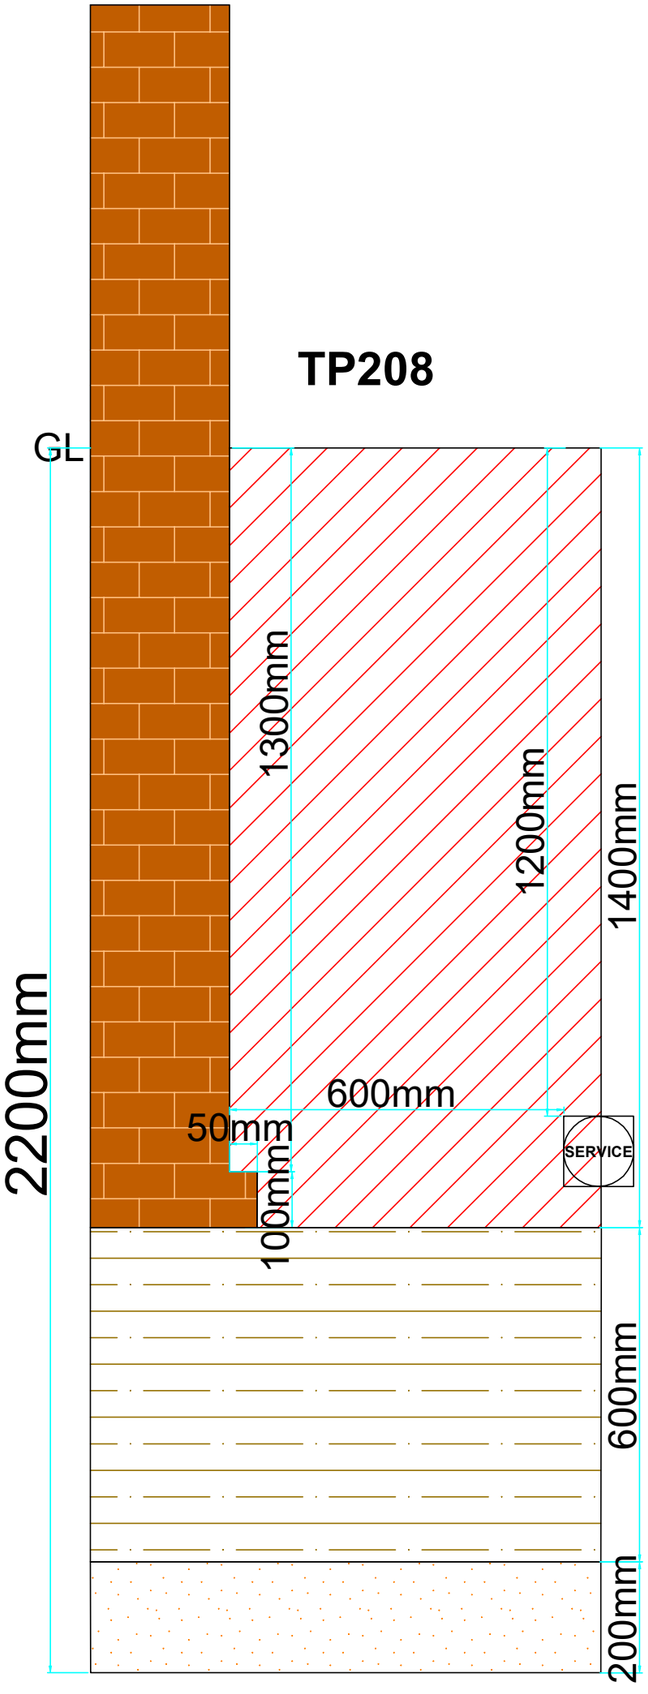





KEY	
	BRICK
	MADE GROUND
	CLAY
	SAND

NOTES

1. ALL DIMENSIONS TO BE CHECKED ON SITE BEFORE COMMENCING WORKS. ANY DISCREPANCIES ARE TO BE REPORTED TO THE ARCHITECT & ENGINEER FOR VERIFICATION. FIGURED DIMENSIONS ONLY ARE TO BE TAKEN FROM THIS DRAWING.
2. THIS DRAWING IS TO BE READ IN CONJUNCTION WITH ALL RELEVANT ENGINEERS REPORTS. THIS DRAWING IS COPYRIGHT OF BSL.
3. DRAWING NOT FOR CONSTRUCTION PURPOSES.

REV	DATE	DESCRIPTION	BY	CKD

BROWNFIELD SOLUTIONS LTD

CLIENT

ARTI7 6 LTD

PROJECT TITLE

VISION, MANCHESTER

DRAWING TITLE

FOUNDATION INSPECTION PIT DRAWING - TP208

DRAWING No.	REVISION	SCALE	DATE
C5504/03		NTS	19/11/2024

DRAWN BY	CHECKED BY
AH	NS