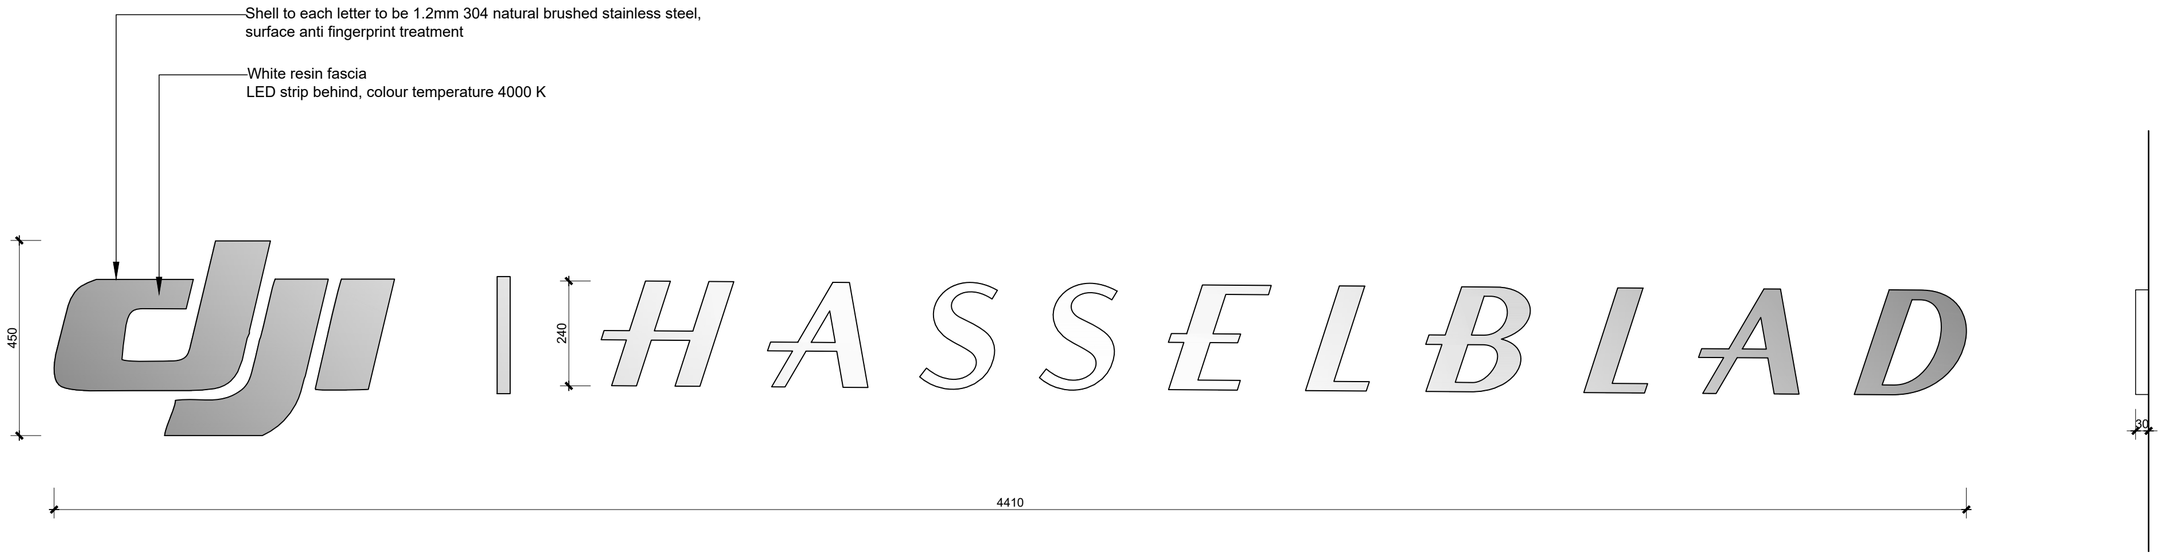


Proposed Front (North) Elevation

Proposed Side Elevation

0 0.25 0.5 1 m

Scale bar

Rev	Note		By	Date
Scale:	1:10	**Size:**	@A2	
Date:	26.05.26	**Status:**	PL	
Drawn:	IMA	**Checked:**	-	
Job No:	1164	**Drg No:**	07	
Title:	Proposed Signage - Sign 2 - Illuminated Sign			
Project:	DJI 28 Market St Manchester M4 3AT			
Client:	Master Electronic Technology			

DHA ARCHITECTS
The Old Barns | 85 Camden St | Birmingham | B13DD
Tel: 0121 200 2638 email: design@dhaa.co.uk
www.dhaa.co.uk
RIBA Chartered Practice