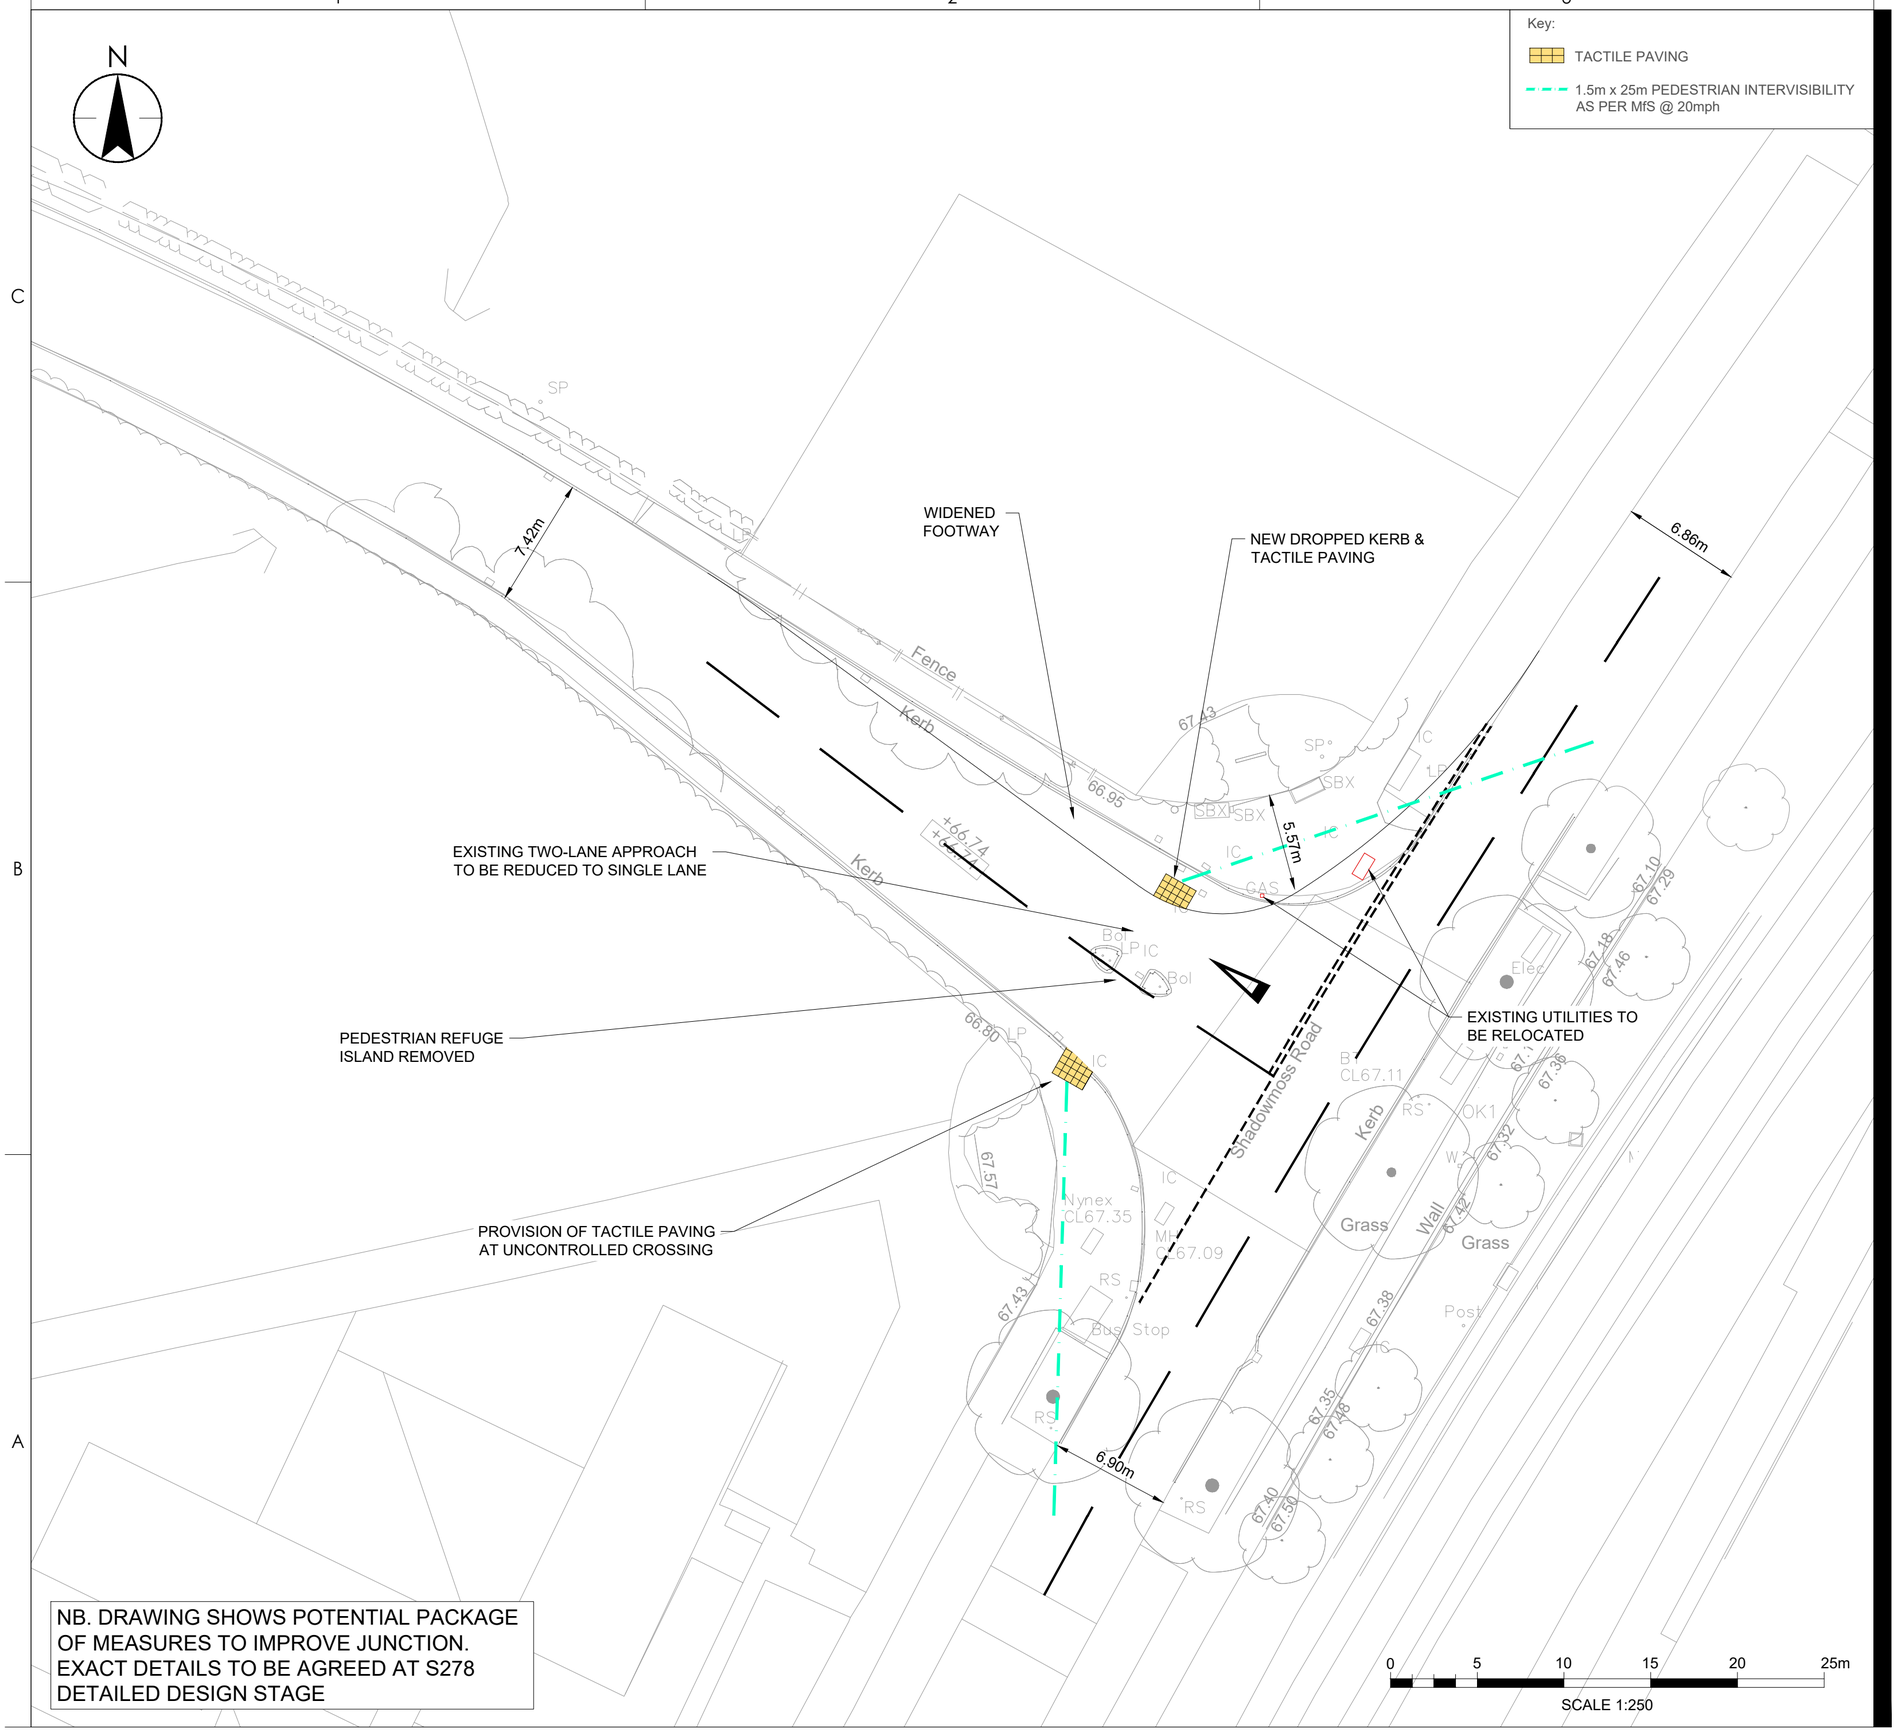


Stantec UK Limited
Caversham Bridge House, Waterman Place
Reading
RG1 8DN
Tel. +44 1189 500 761
www.stantec.com/uk

Copyright Reserved

The Contractor shall verify and be responsible for all dimensions. DO NOT scale the drawing. Any errors or omissions shall be reported to Stantec without delay.
The Copyrights to all designs and drawings are the property of Stantec.
Reproduction or use for any purpose other than that authorised by Stantec is forbidden.

Notes

UTILITIES NOTE: The position of any existing public or private sewers, utility services, plant or apparatus shown on this drawing is believed to be correct, but no warranty to this is expressed or implied. Other such plant or apparatus may also be present but not shown. The Contractor is therefore advised to undertake their own investigation where the presence of any existing sewers, services, plant or apparatus may affect their operations.

Issued/Revision	By	Appd	YYYY.MM.DD
P01 FIRST ISSUE	CE	EF	2026.06.04
	CE	-	EF	2025.11.12
	Dwn.	Dsgn.	Chkd.	YYYY.MM.DD

Issue Status

S2 - FOR INFORMATION

This document is suitable only for the purpose noted above.
Use of this document for any other purpose is not permitted.

Client/Project Logo

GlobalMutual

Client/Project

GLOBAL MUTUAL

CONCORD LOGISTICS

MANCHESTER, UK

Title

THREAPWOOD ROAD / SHADOWMOSS ROAD JUNCTION - POTENTIAL JUNCTION IMPROVEMENT WORKS

Project No.	A2 Scale
332613153	1:500

Revision	Drawing No.
P01	**332613153-STN-TGN-SW-DR-TR-5531**

Plotted: 04.06.2026 2026.06.04 10:54:36 AM By: Eadie, Charlie
ORIGINAL SHEET - ISO A2 J:\332613153 - virgin house\5500 - transport\02 - drawings\cad\dwgs\wip\332613153-stn-tgn-sw-dr-tr-5531 - p01