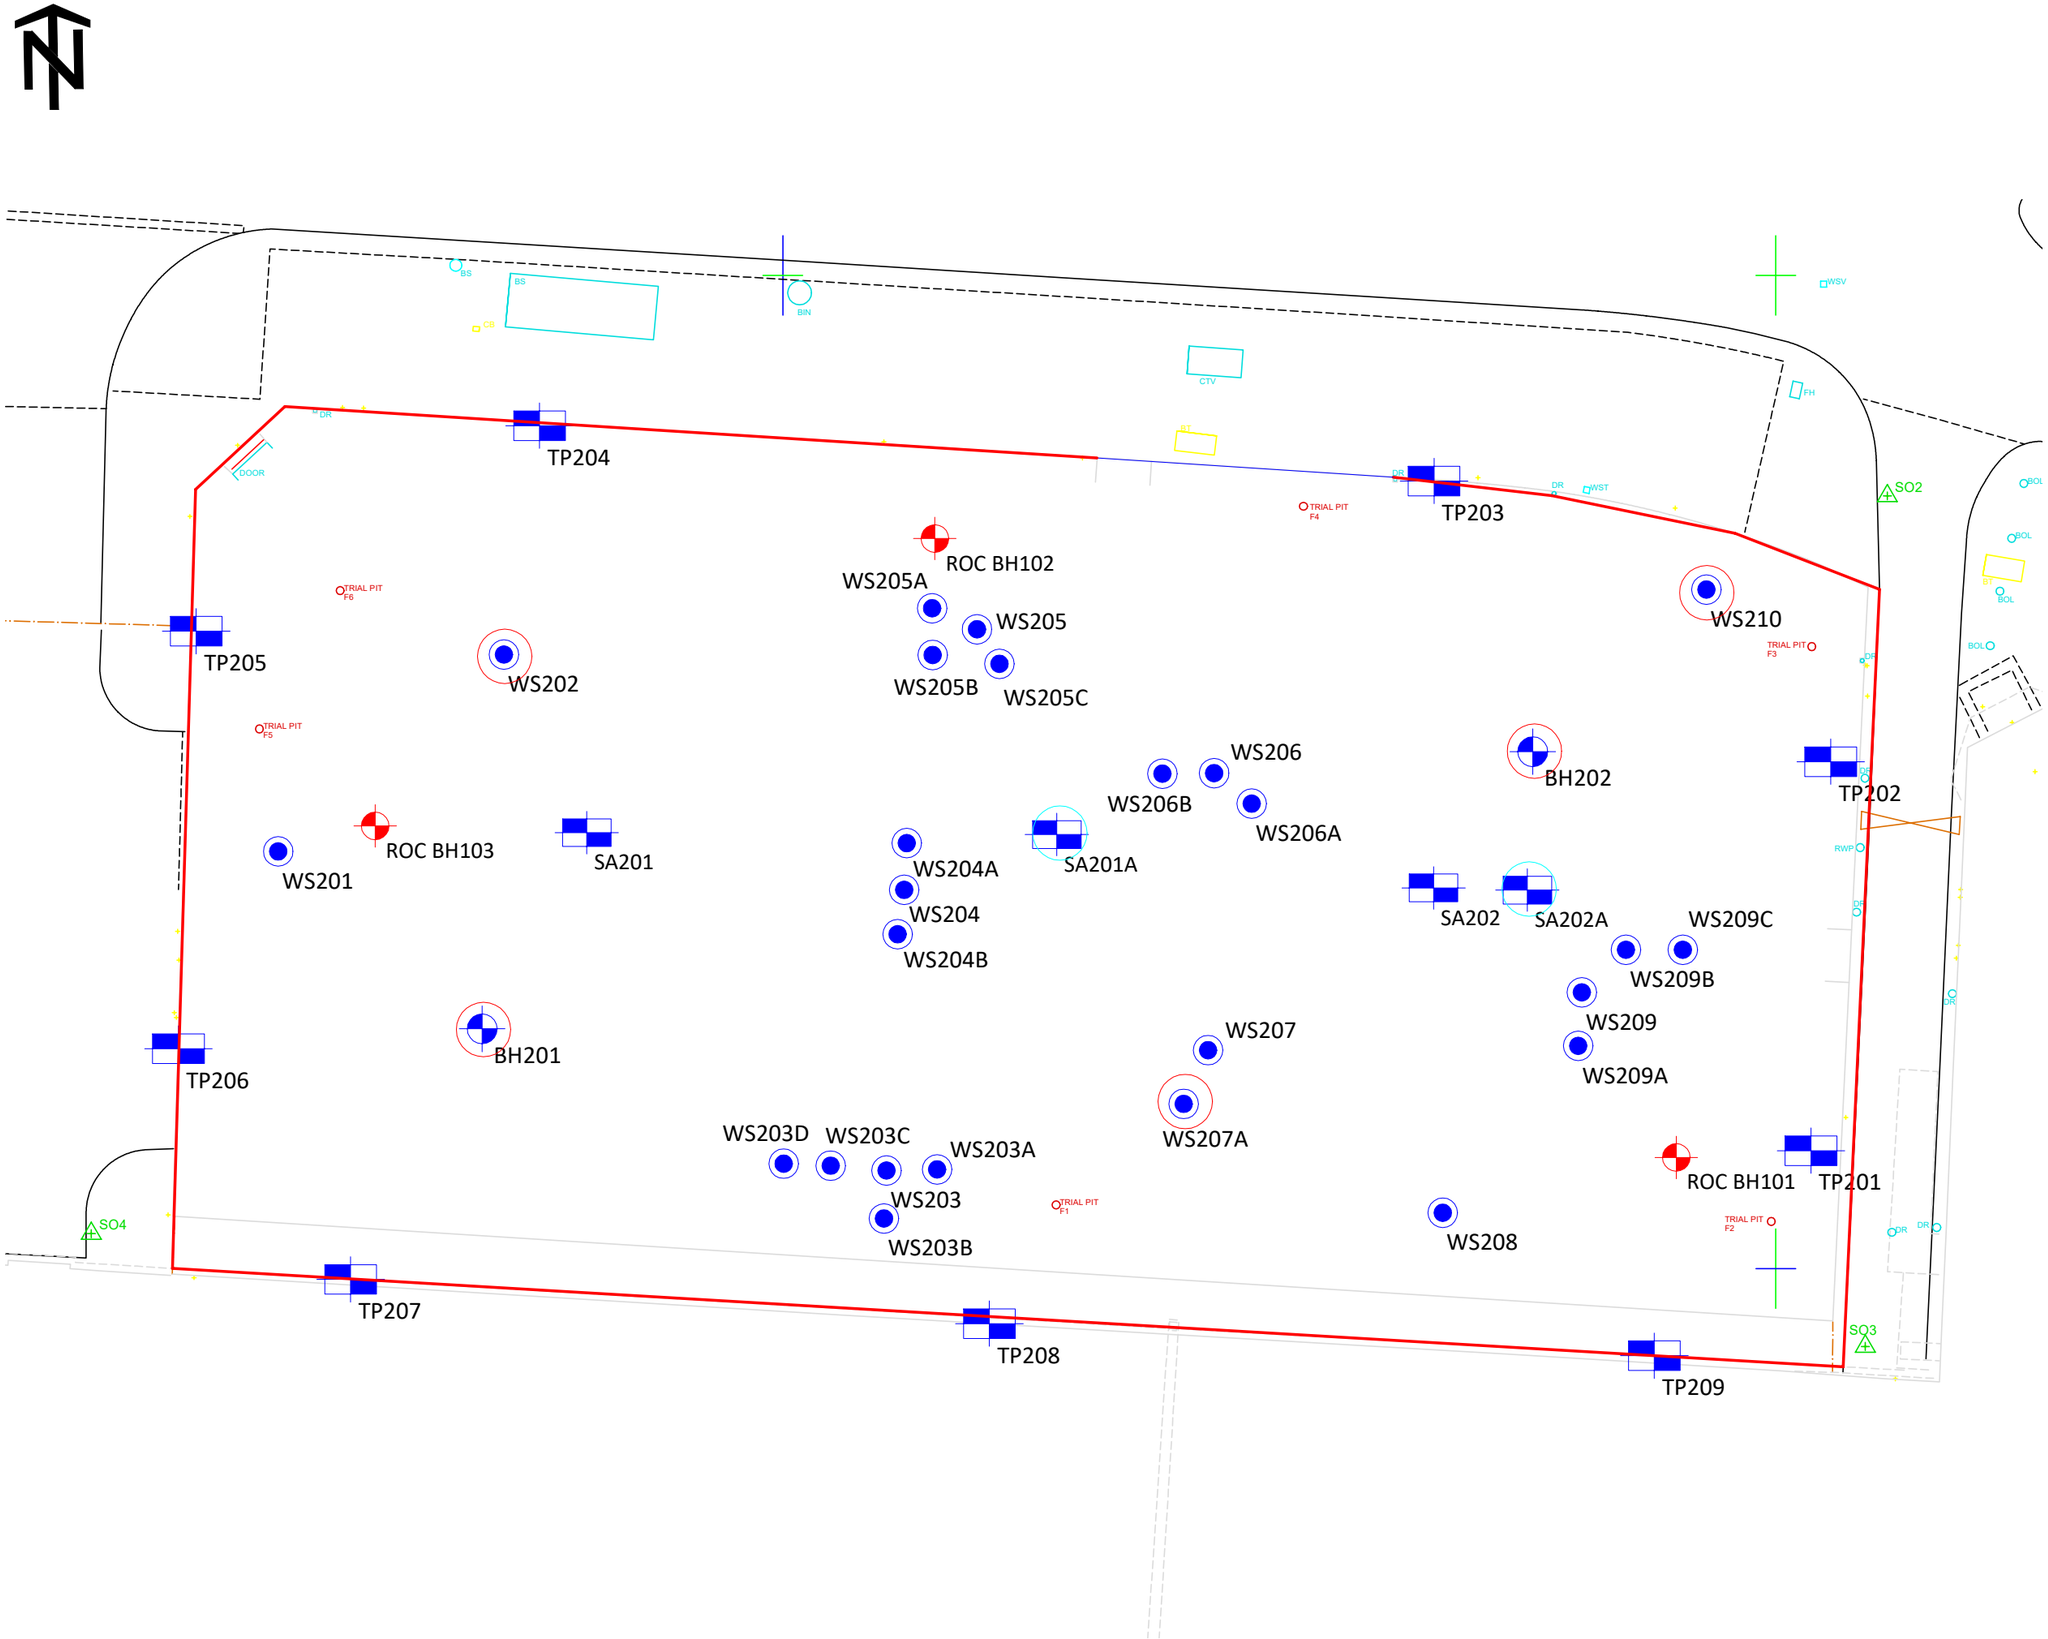


KEY	
	APPROXIMATE SITE BOUNDARY
TPXX	TRIAL PIT
WSXX	WINDOW SAMPLE BOREHOLE
BHXX	ROTARY CORED BOREHOLE
	SOAKAWAY INFILTRATION TEST
	BOREHOLE INSTALLATION

RoC CONSULTING (2016)	
BHXX	ROTARY CORED BOREHOLE

NOTES

1. ALL DIMENSIONS TO BE CHECKED ON SITE BEFORE COMMENCING WORKS. ANY DISCREPANCIES ARE TO BE REPORTED TO THE ARCHITECT & ENGINEER FOR VERIFICATION. FIGURED DIMENSIONS ONLY ARE TO BE TAKEN FROM THIS DRAWING.
2. THIS DRAWING IS TO BE READ IN CONJUNCTION WITH ALL RELEVANT ENGINEERS REPORTS. THIS DRAWING IS COPYRIGHT OF BSL.
3. DRAWING NOT FOR CONSTRUCTION PURPOSES.

REV	DATE	DESCRIPTION	BY	CKD

BROWNFIELD SOLUTIONS LTD

CLIENT

ATRI7 6 LTD

PROJECT TITLE

VISION, MANCHESTER

DRAWING TITLE

EXPLORATORY HOLE LOCATION PLAN

DRAWING No.	REVISION	SCALE	DATE
C5504/02	-	NTS	27/11/24

DRAWN BY	CHECKED BY
NS	NS