KEY

Proposed Black Redstart Nest Box


nhbs 2HW Schwegler Nest Box or similar approved, place on northern retaining wall at least 3m above ground. Material: Schwegler woodcrete. External dimensions: 20cm (H) x 20cm (W) x 30cm (D), Nesting chamber: 15 x 21cm, weight: 5.1kg.

Proposed House Sparrow Nest Box

nhbs 1SP Schwegler Sparrow Terrace or similar approved. Place on northern retaining wall ideally 2m or more above the ground. Either install on the surface of the wall using the plugs and screws provided, or install directly into the wall. Colour Brown. (brood chamber): 16cm x 10.5cm x 15cm (H x W x D) / (external): 24.5 cm x 43cm x 20cm (H x W x D), weight 15kg.

Proposed Bat Box

nhbs Beaumaris bat box or similar approved which has a single narrow cavity suitable for crevice roosting bats. Place on northern retaining wall. Position the box at least 4m above ground level, and keep away from artificial light sources. Dimensions - (H) 400 x (W) 290 x (D) 70 mm, weight 5 kg.

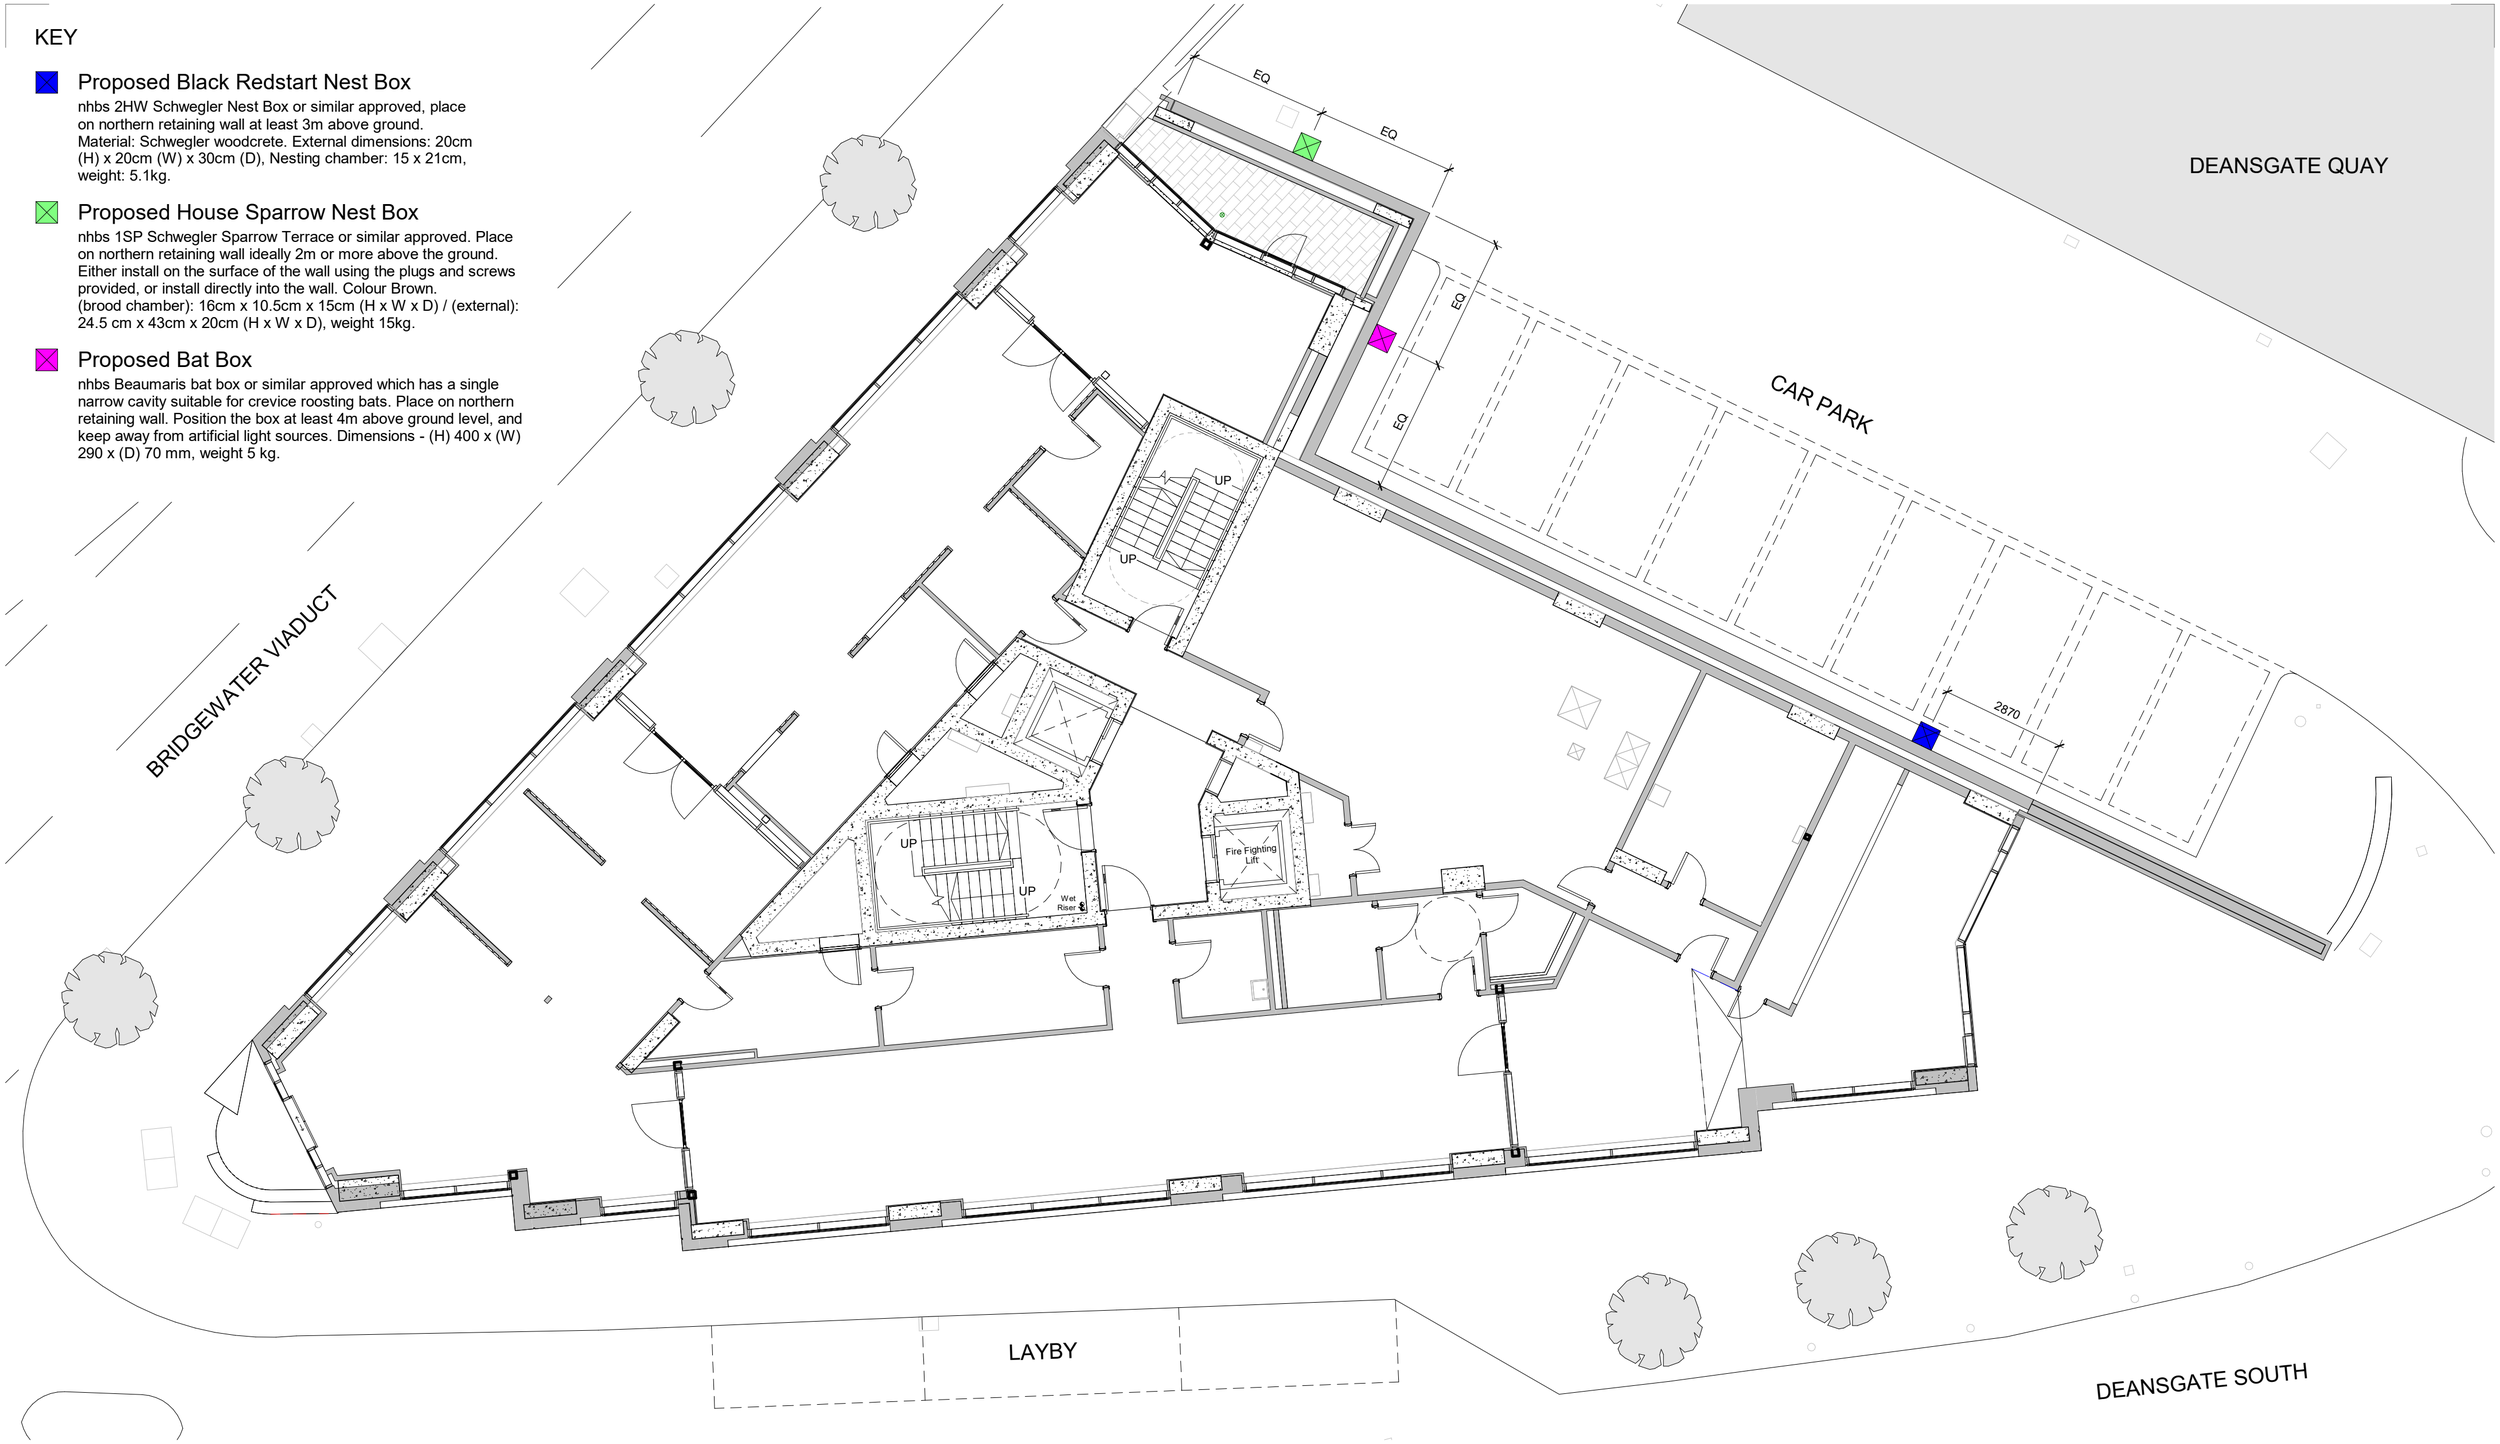

N

Scale 1:100

0 5m 10m

The copyright of this drawing is vested with Corstorphine & Wright Ltd and must not be copied or reproduced without the consent of the company.

Rev.	Description	Date	Drawn	Chk.
00	First Issue	08/06/26	DC	ECS

Client: Domis Construction

Project: Deansgate South, Manchester

Drawing Title: Bird and Bat Box Details

Drawing Status: INFORMATION

Corstorphine & Wright

Warwick Studio
Brook Hall, Brook Street, Warwick, CV34 4BL
01926 658 444
corstorphine-wright.com

Drawing No.: 20269-SK201

Revision: 00

Drawn	Checked	Paper Size	Scale	Date
DC	ECS	A2	1 : 100	08/06/26