

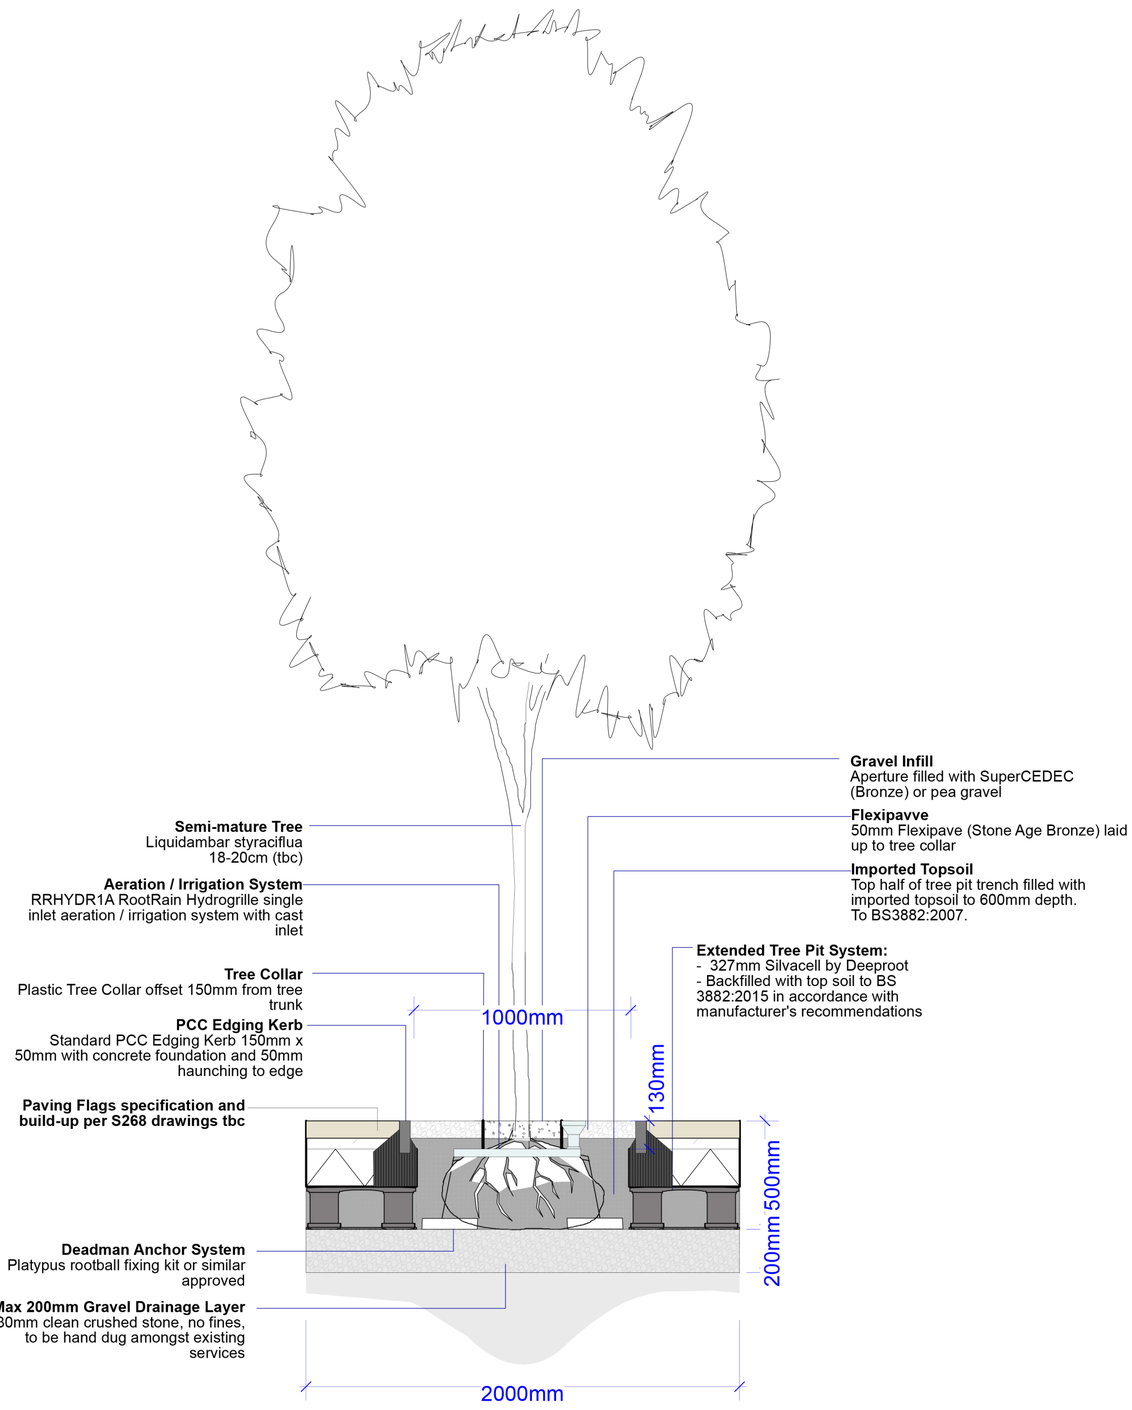


Tree Pit Section Detail
1.20 @ A1

Image showing Liquidamber st. 'Slender Silhouette' in 18-20cm and 20-25cm

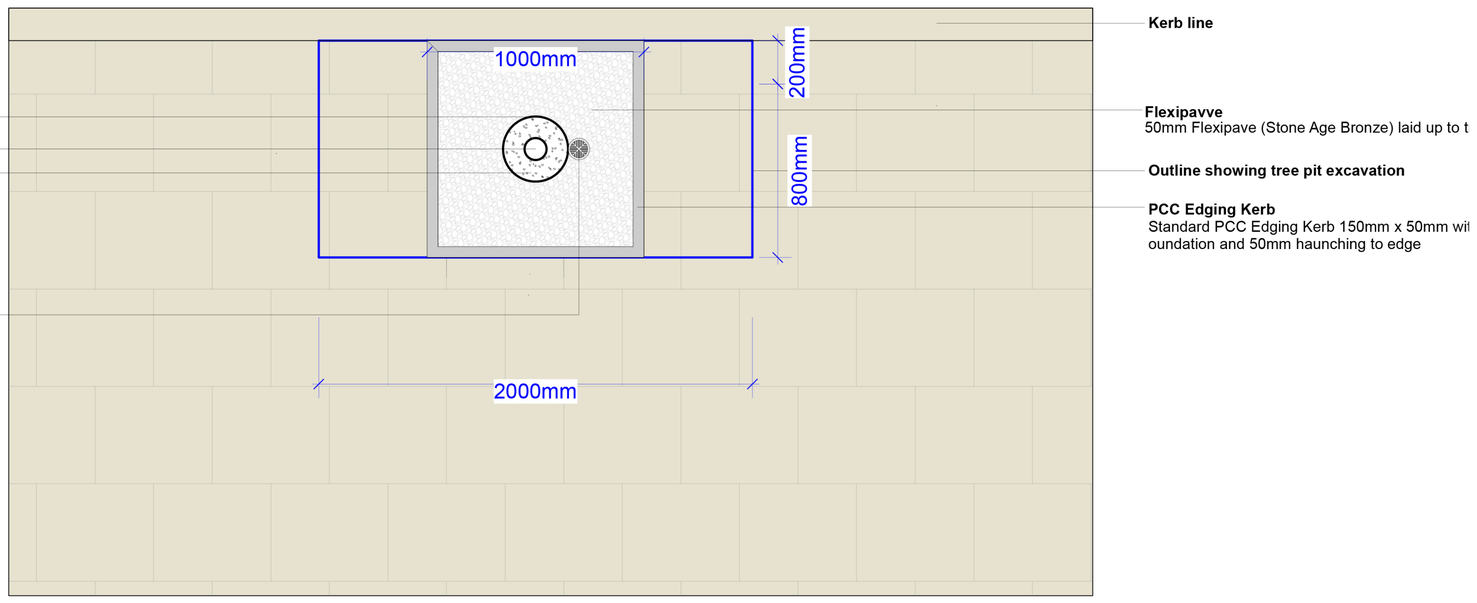

Tree Pit Plan View Detail
1.20 @ A1

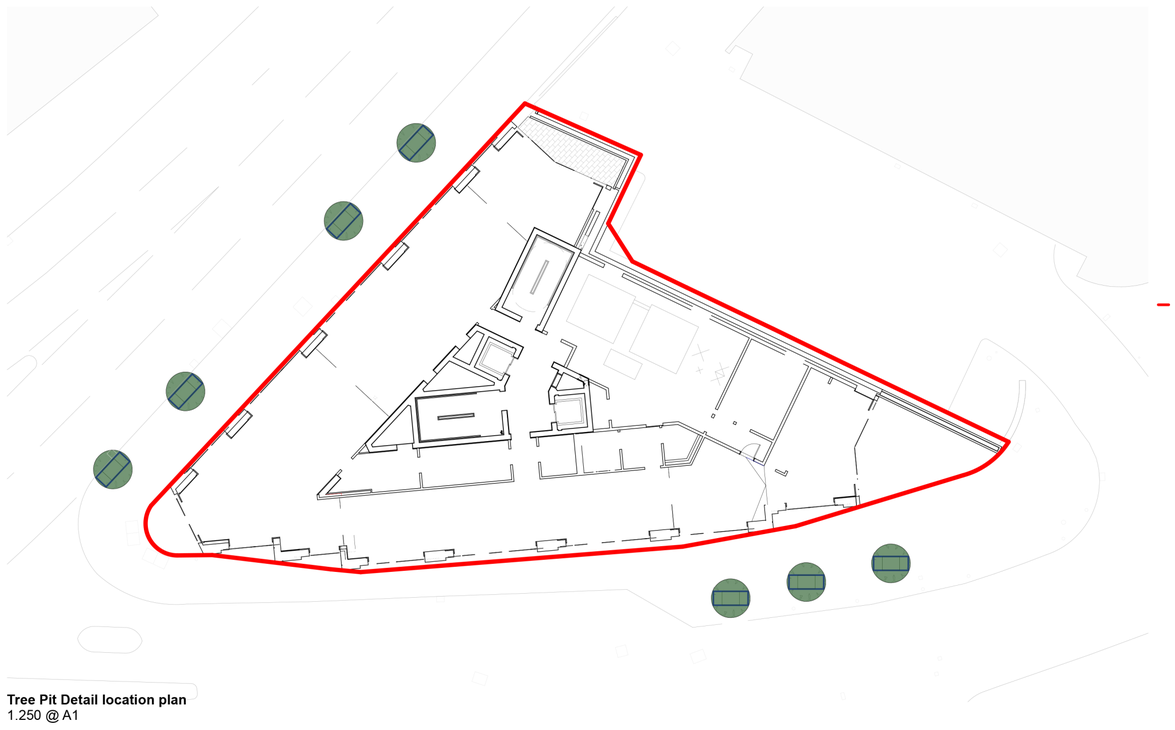

Tree Pit Detail location plan
1.250 @ A1

Drawing for information purposes only
2 year maintenance agreement for watering recommended
Due to underground services - we are not liable for the longevity and health of the trees due to the reduced tree pit sizes
We will take the upmost care to ensure trees have the best chance of survival through maintenance - however cannot guarantee their health
We do not take any responsibility of the design of the tree pits due to none-standard practice, insufficient depths and space
Tree pit design is subject to Main Contractor and Council approval
Drawing to be read in colour

Revision	Date	Description	Drawn	Approved
S5-P01	24-04-26	First issue	AL	NW

CLIENT Domis

PROJECT Fusion

DRAWING TITLE Tree Pit Details

DATE	SCALE
19-02-26	AS NOTED
DRAWN	SIZE
NW	A1
APPROVED	WORKSTAGE
NW	Stage 5

DRAWING NUMBER 1186- DOM -XX-DR-L-0035 SUITABILITY S5 REVISION C01

DOMIS

Douglas House, Green St, Wigan WN3 4DQ

No dimensions are to be scaled from this drawing. All dimensions are to be checked on site.
Area measurements for indicative purposes only.