


Block Plan 1:500

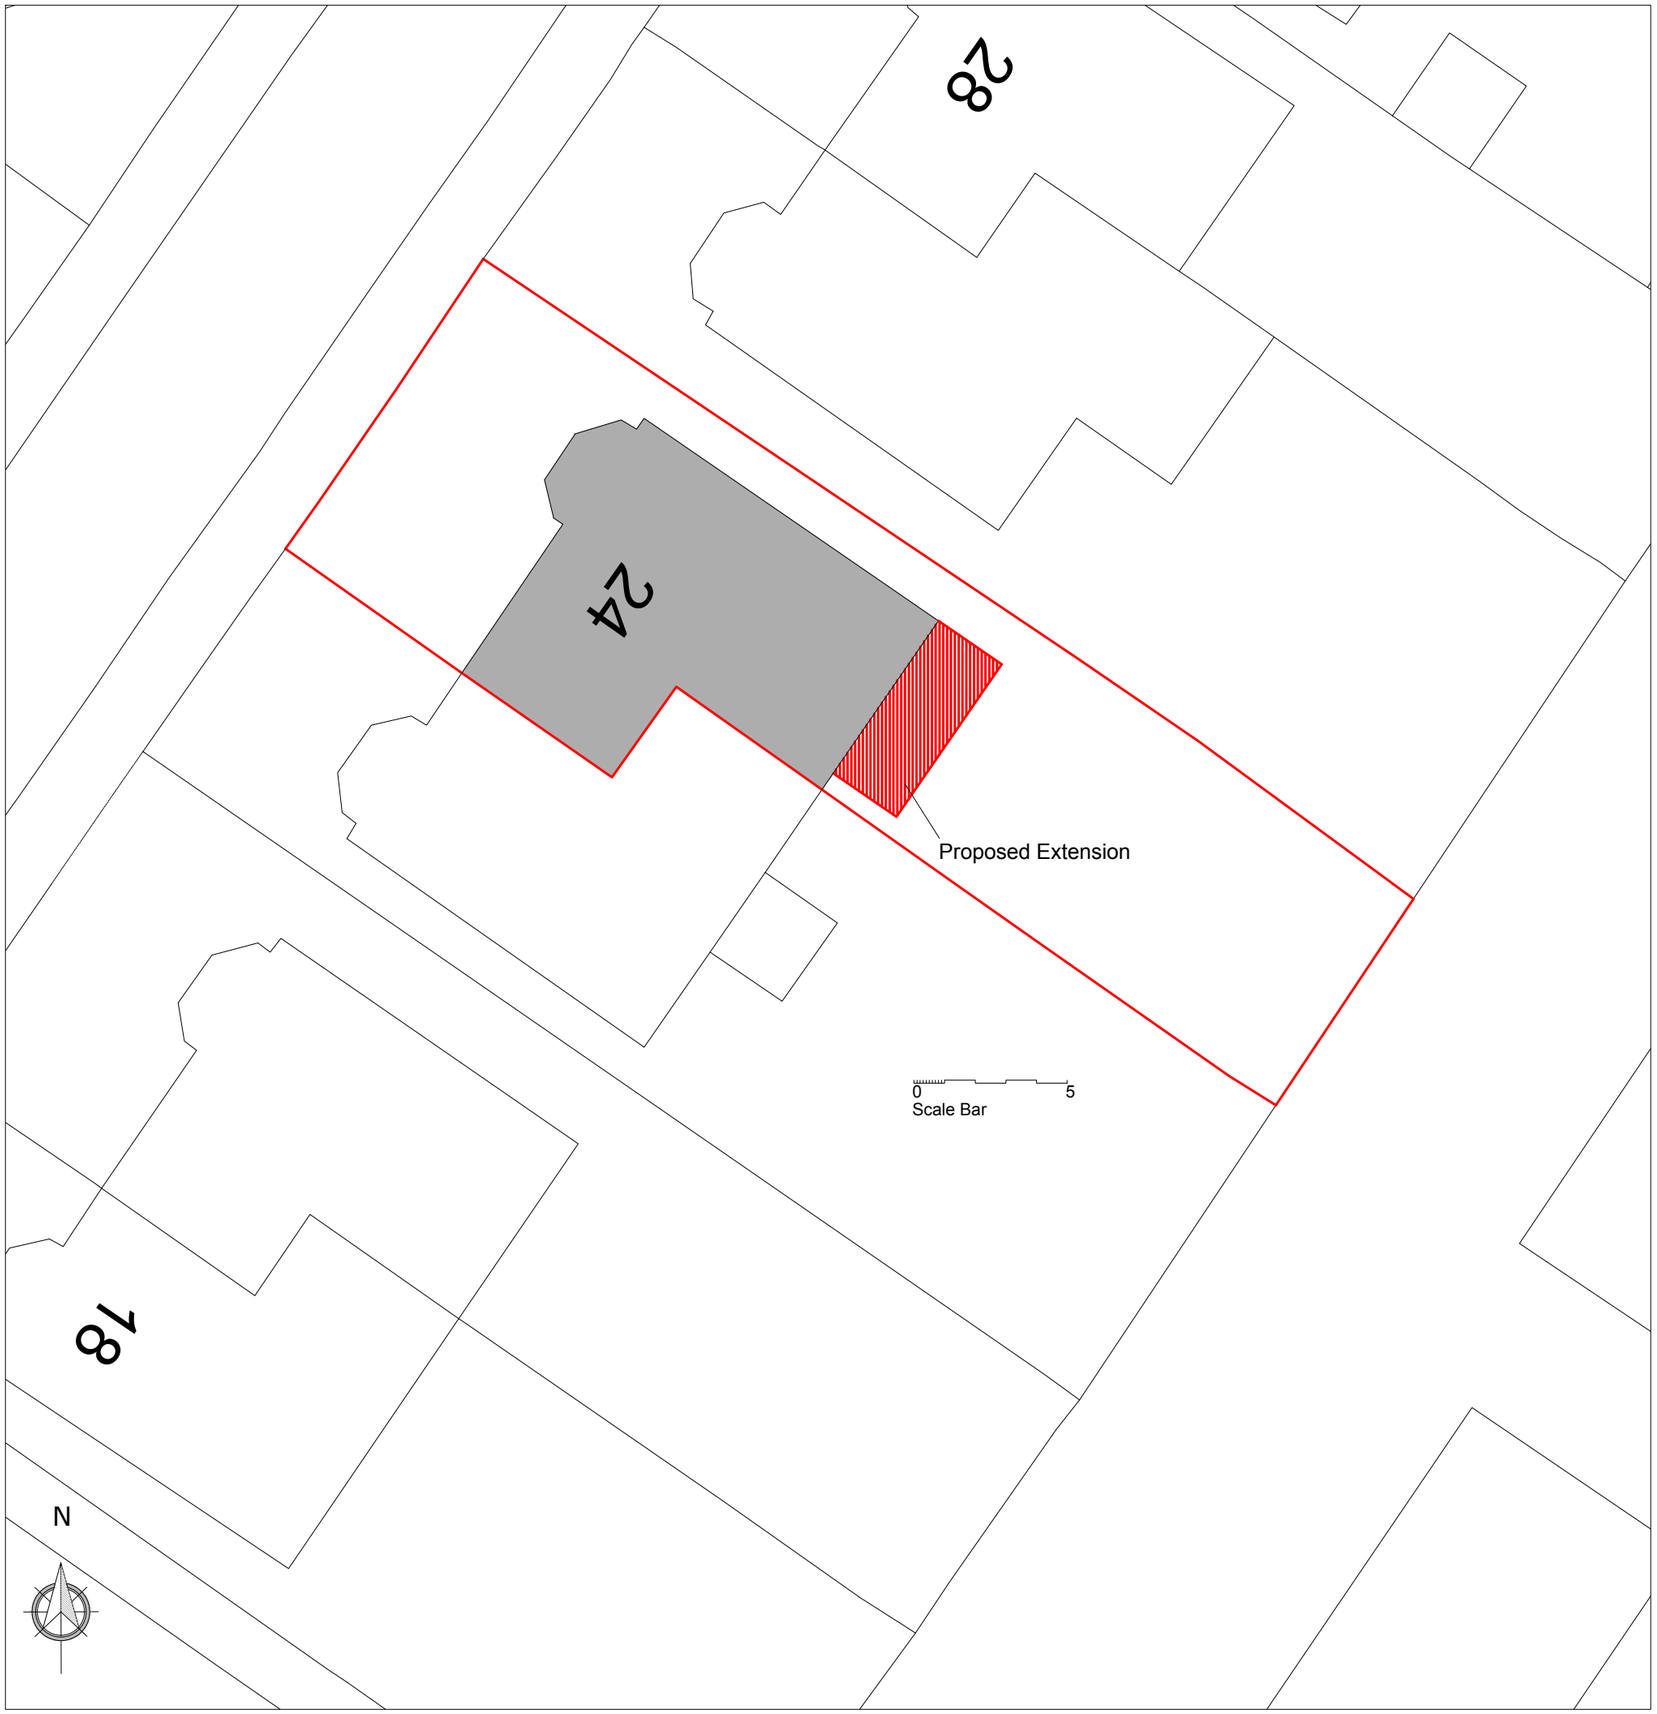

Location Plan 1:1250

LHG PROJECTS LTD
Architectural Design & Surveying
M: 07941 889 509
E: lhgprojects@gmail.com

PROJECT
24 Moorfield Road, Didsbury

DRAWING TITLE
Location & Block Plan

DATE
02/06/26

SCALE
As indicated at A3

DRAWING NUMBER
1202.000

REVISION NO.
A