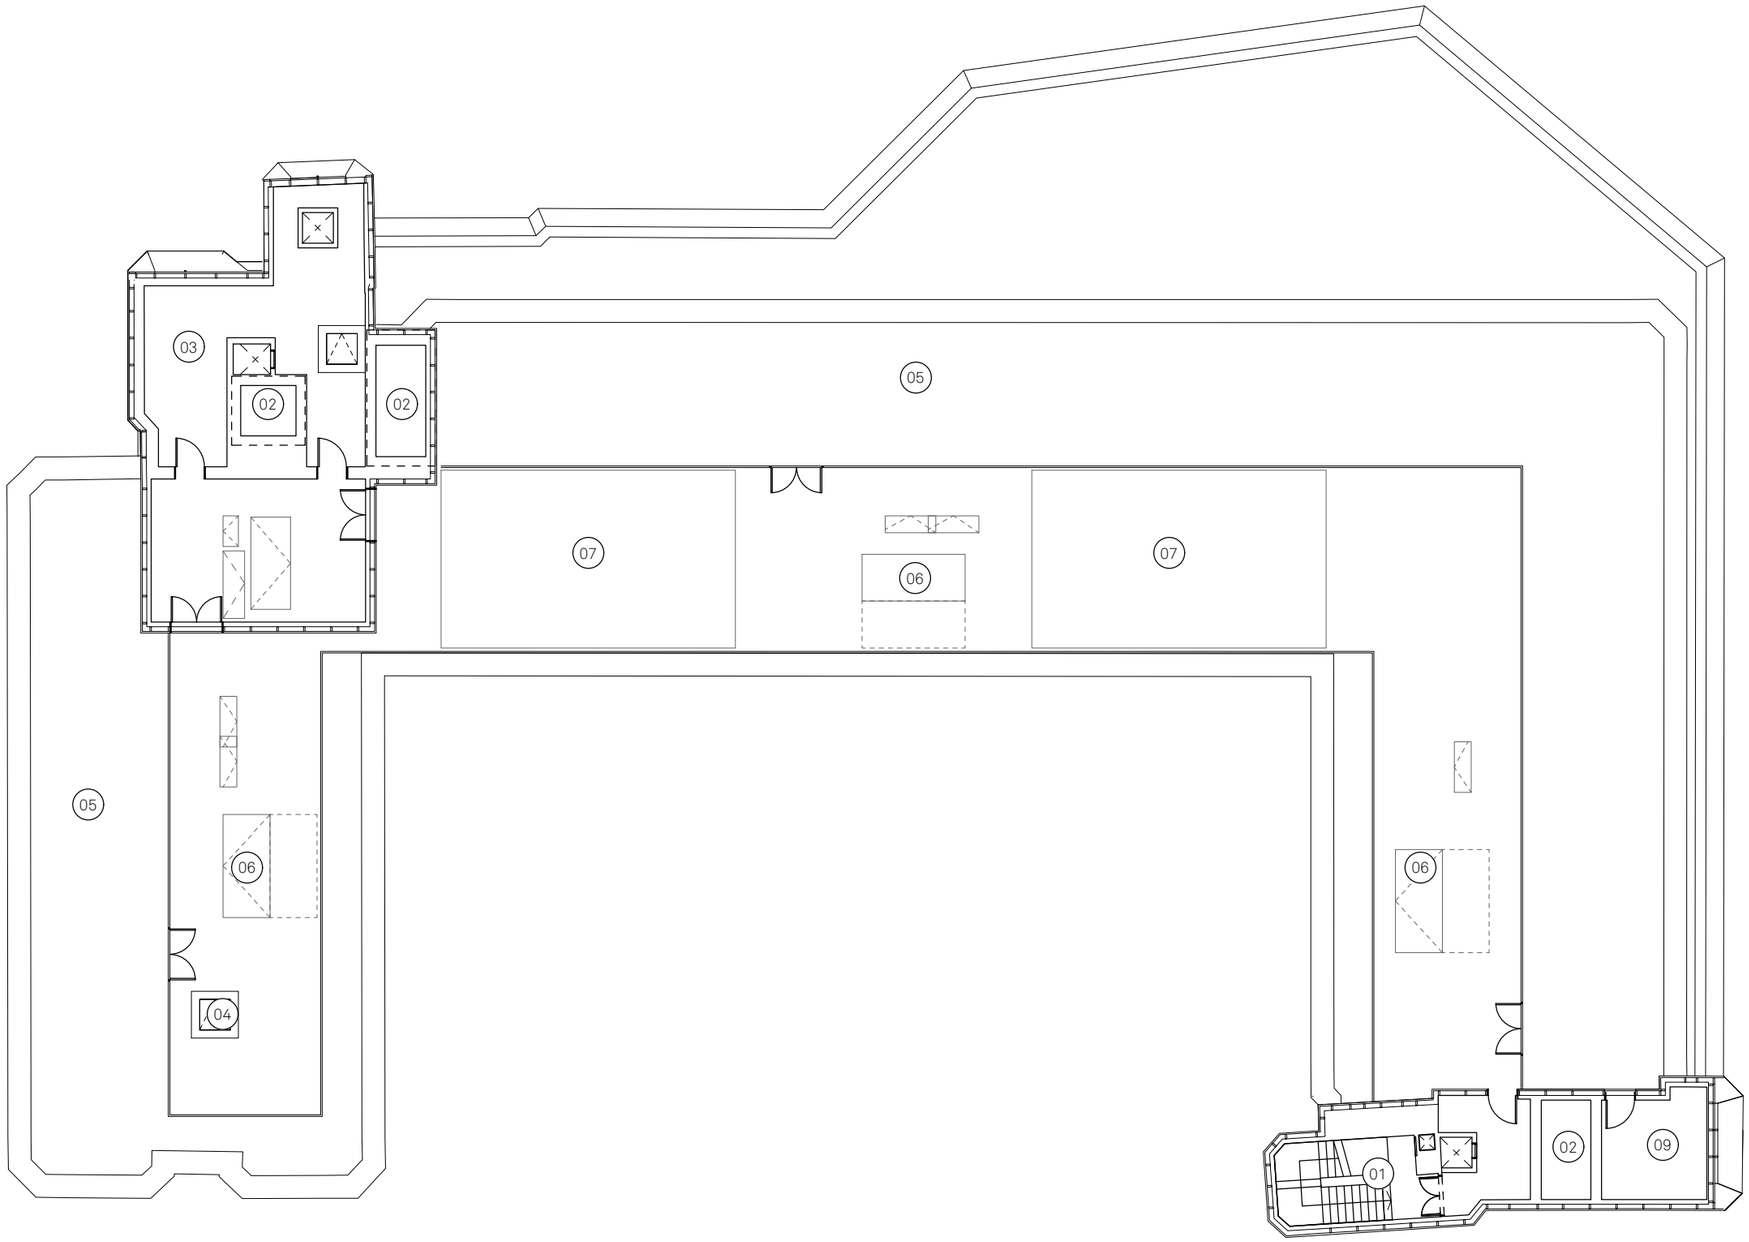


Key:

01 Stair
02 Lift Overrun
03 Comms Room
04 Access Hatch
05 PV zone
06 Guestroom AHU
07 ASHP Compound
08 LS Switchroom
09 Plant

North:

Project:
Maybrook House Hotel
Deansgate Road

Title:
8th Floor
General Arrangement Floorplan
Proposed

Jon Matthews Architects
Union, 2-10 Albert Square, Manchester, M2 6LW
0161 974 3690

Status: Planning
Scale: 1:200 @ A3
Date: 28/05/26
Drawing No: 275-JMA-B1-08-DR-A-022208
Rev: P06

Copyright of this drawing is vested in Jon Matthews Architects and must not be copied or reproduced without written consent. Figured dimensions only are to be taken from this drawing. Do not scale from this drawing. For full company disclosure please visit www.jonmatthewsarchitects.com