
A
SEC



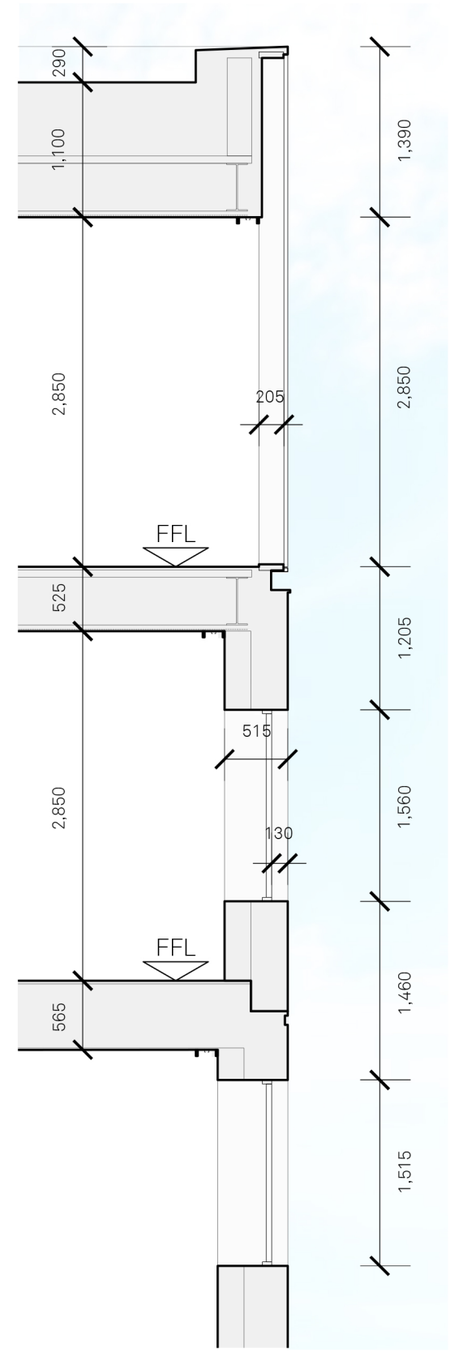

PARTIAL ELEVATION

SECTION A

Key:
- 01 Existing brick, painted warm toned grey
- 02 Glazed terracotta tile, brackets painted dark grey
- 03 Existing precast concrete facade painted dark grey
- 04 Existing precast concrete facade, painted warm toned light grey
- 05 Precast concrete facade
- 06 Neutral tinted glass capless curtain wall system
- 07 As above, but shadowbox
- 08 Anodised metal panel
- 09 Vertical metallic PPC aluminium louvres
- 10 Metallic PPC fixed slimline window with neutral tinted glass
- 11 As above but backpainted glass
- 12 Proposed Signage Zone
- 13 Existing brick painted dark grey

North:

Project:
Maybrook House Hotel
Deansgate Road

Title:
Bay Study
Proposed Crown

Jon Matthews Architects
Union, 2-10 Albert Square, Manchester, M2 6LW
0161 974 3690

Status: Planning
Scale: 1:50 @ A3
Date: 28/05/26
Drawing No: 275-JMA-B1-ZZ-DR-A-104201
Rev: P01

Copyright of this drawing is vested in Jon Matthews Architects and must not be copied or reproduced without written consent. Figured dimensions only are to be taken from this drawing. Do not scale from this drawing. For full company disclosure please visit www.jonmatthewsarchitects.com