
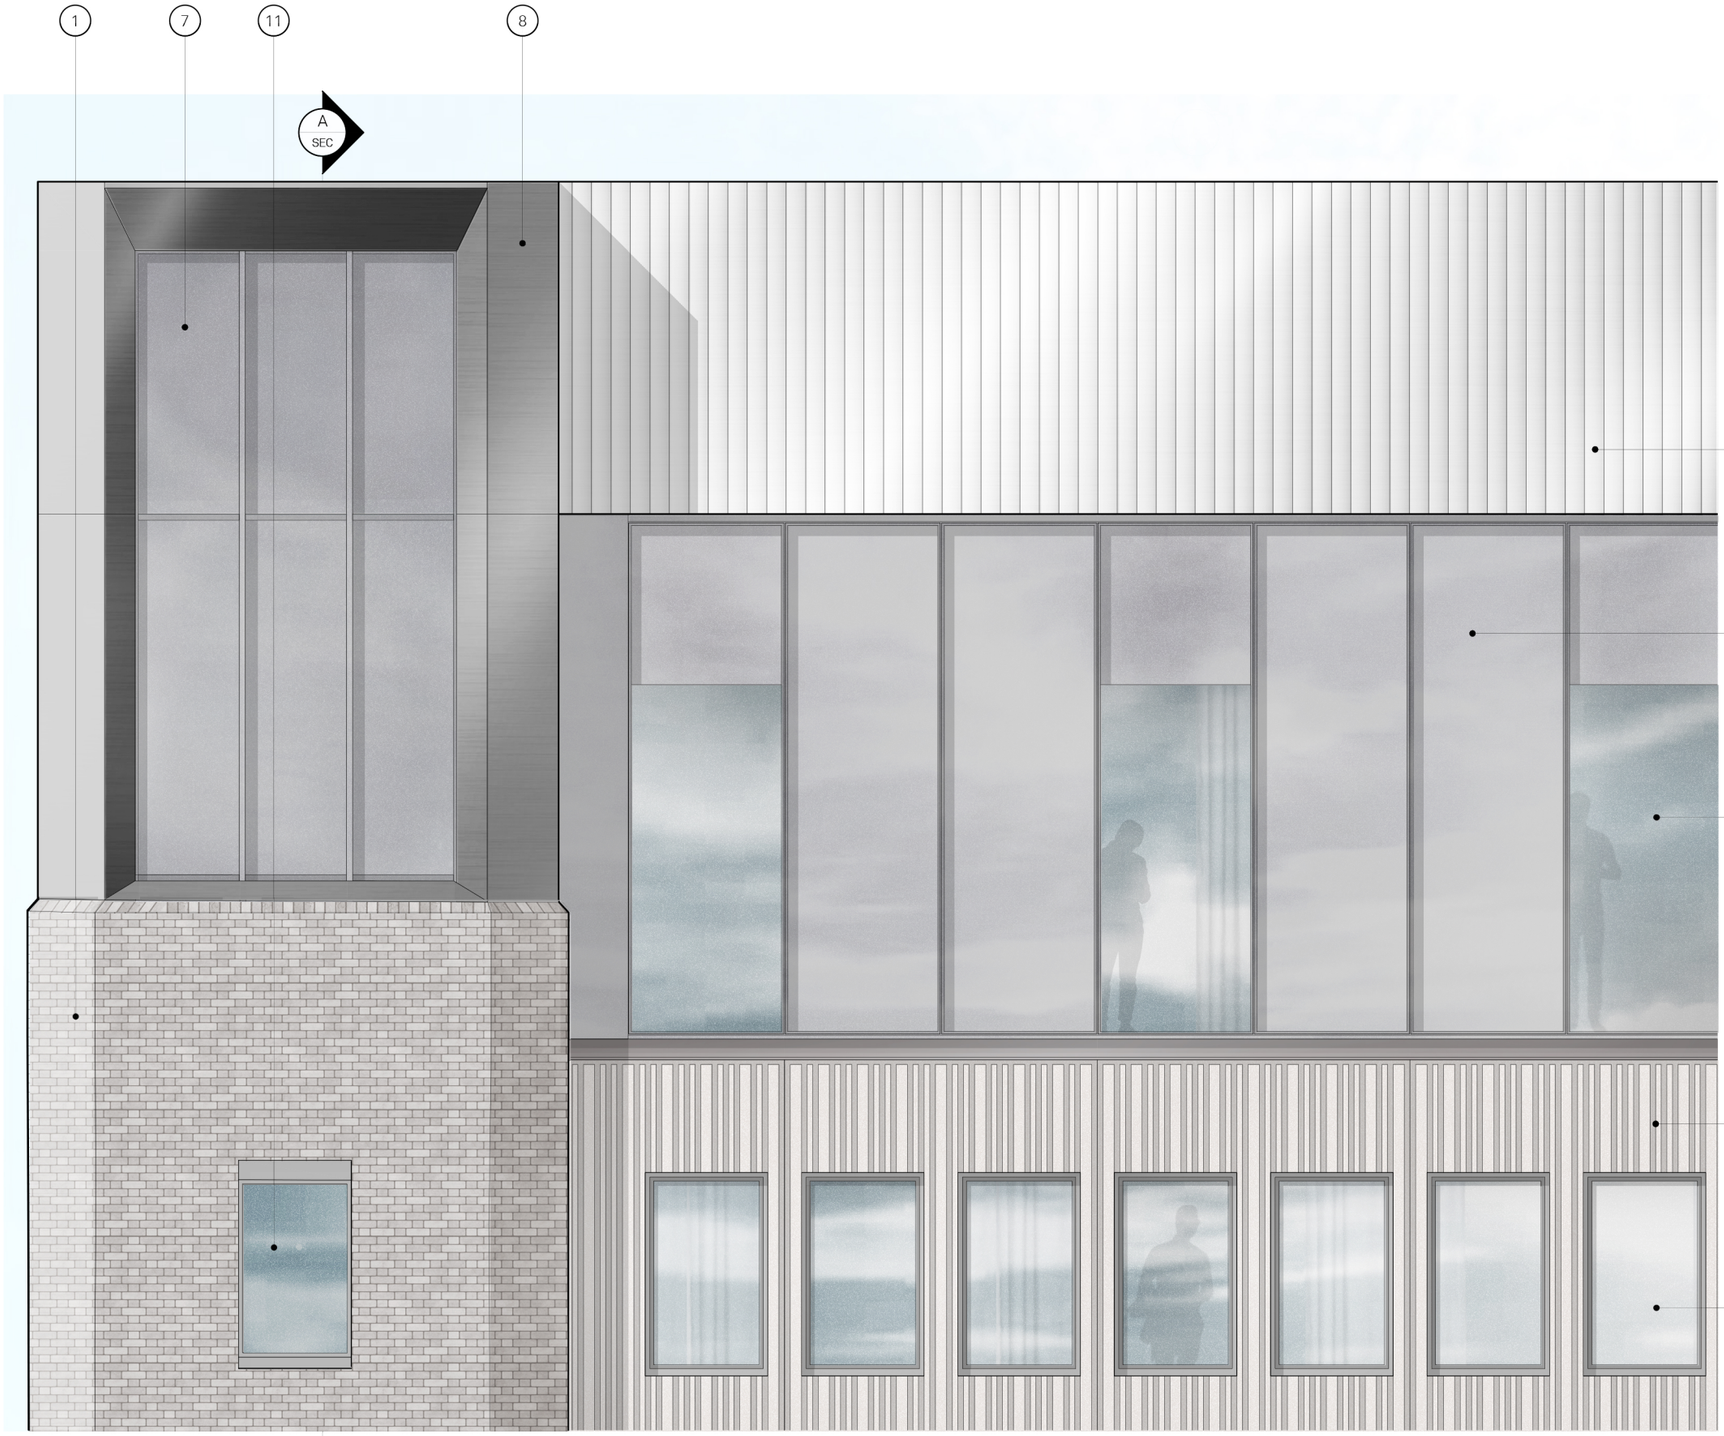


PARTIAL ELEVATION

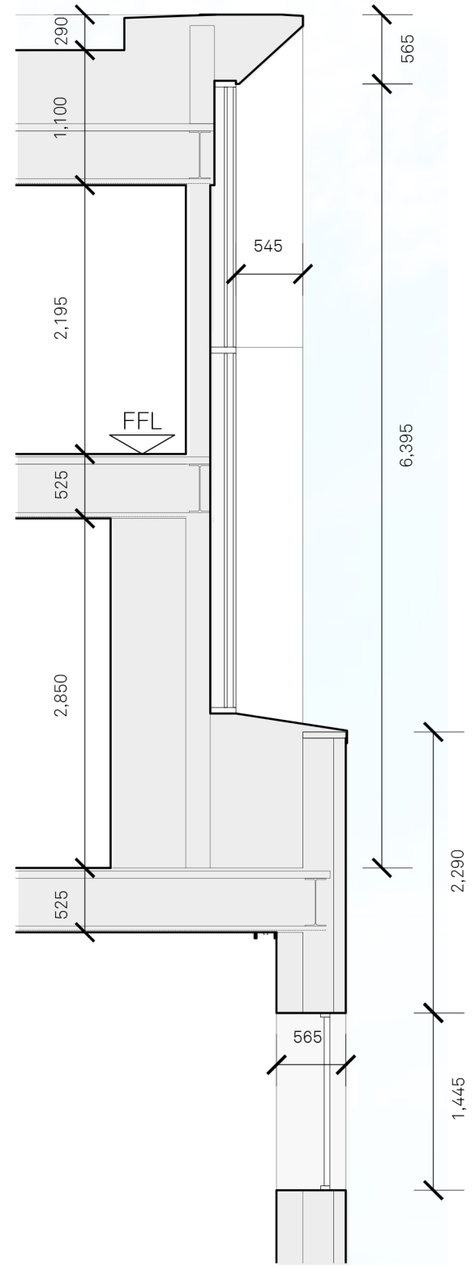

SECTION A

Key:

01 Existing brick, painted warm toned grey

02 Glazed terracotta tile, brackets painted dark grey

03 Existing precast concrete facade painted dark grey

04 Existing precast concrete facade, painted warm toned light grey

05 Precast concrete facade

06 Neutral tinted glass capless curtain wall system

07 As above, but shadowbox

08 Anodised metal panel

09 Vertical metallic PPC aluminium louvres

10 Metallic PPC fixed slimline window with neutral tinted glass

11 As above but backpainted glass

12 Proposed Signage Zone

13 Existing brick painted dark grey

North:

Project:
Maybrook House Hotel
Deansgate Road

Title:
Bay Study
Proposed Roof Level

Jon Matthews Architects
Union, 2-10 Albert Square, Manchester, M2 6LW
0161 974 3690

Status: Planning

Scale: 1:50 @ A3

Date: 28/05/26

Drawing No: 275-JMA-B1-ZZ-DR-A-104200

Rev: P01

Copyright of this drawing is vested in Jon Matthews Architects and must not be copied or reproduced without written consent. Figured dimensions only are to be taken from this drawing. Do not scale from this drawing. For full company disclosure please visit www.jonmatthewsarchitects.com