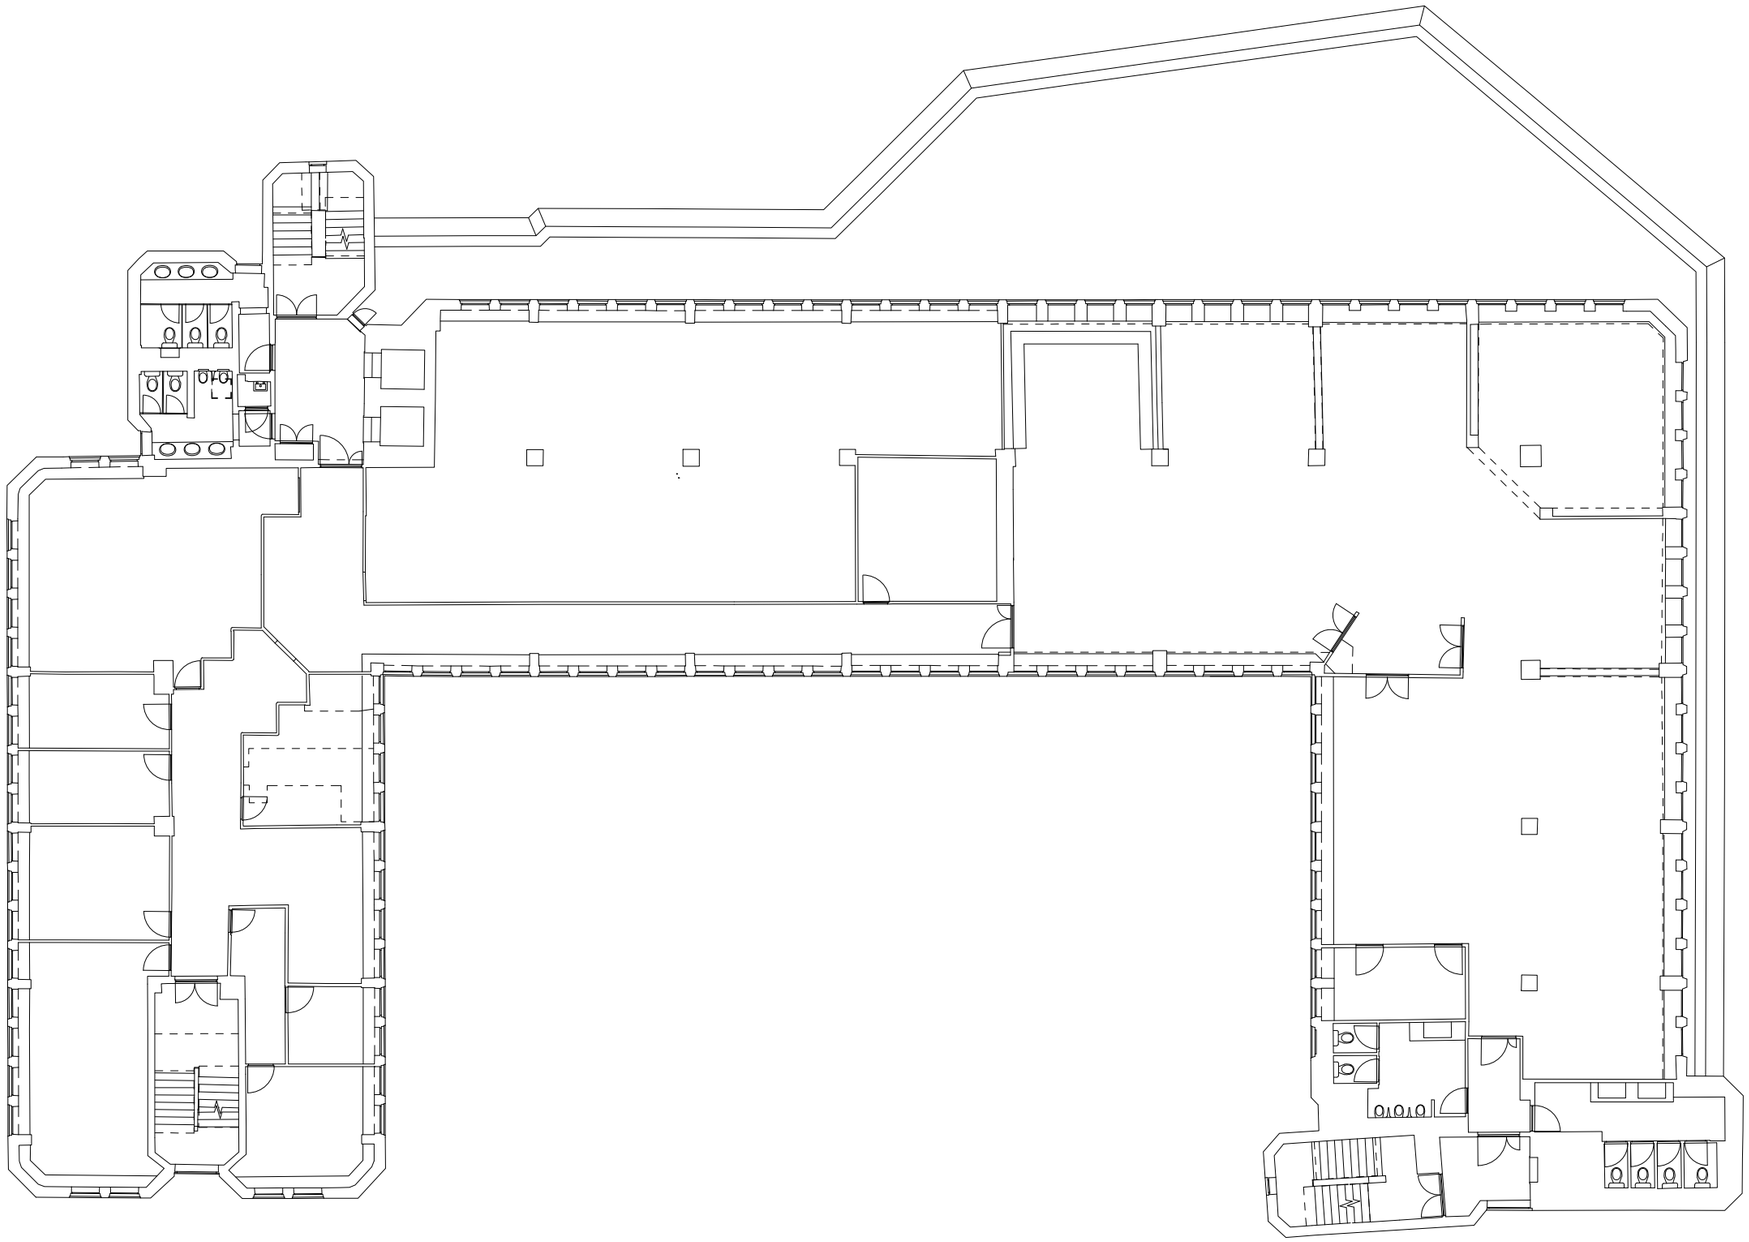


Key:

North:

Project:
Maybrook House Hotel
Deansgate Road

Title:
2nd Floor
General Arrangement Floorplan
Existing

Jon Matthews Architects
Union, 2-10 Albert Square, Manchester, M2 6LW
0161 974 3690

Status:	Scale:	Date:	Drawing No:	Rev:
Planning	1:200 @ A3	28/05/26	275-JMA-B1-02-DR-A-022002	P03

Copyright of this drawing is vested in Jon Matthews Architects and must not be copied or reproduced without written consent. Figured dimensions only are to be taken from this drawing. Do not scale from this drawing. For full company disclosure please visit www.jonmatthewsarchitects.com