

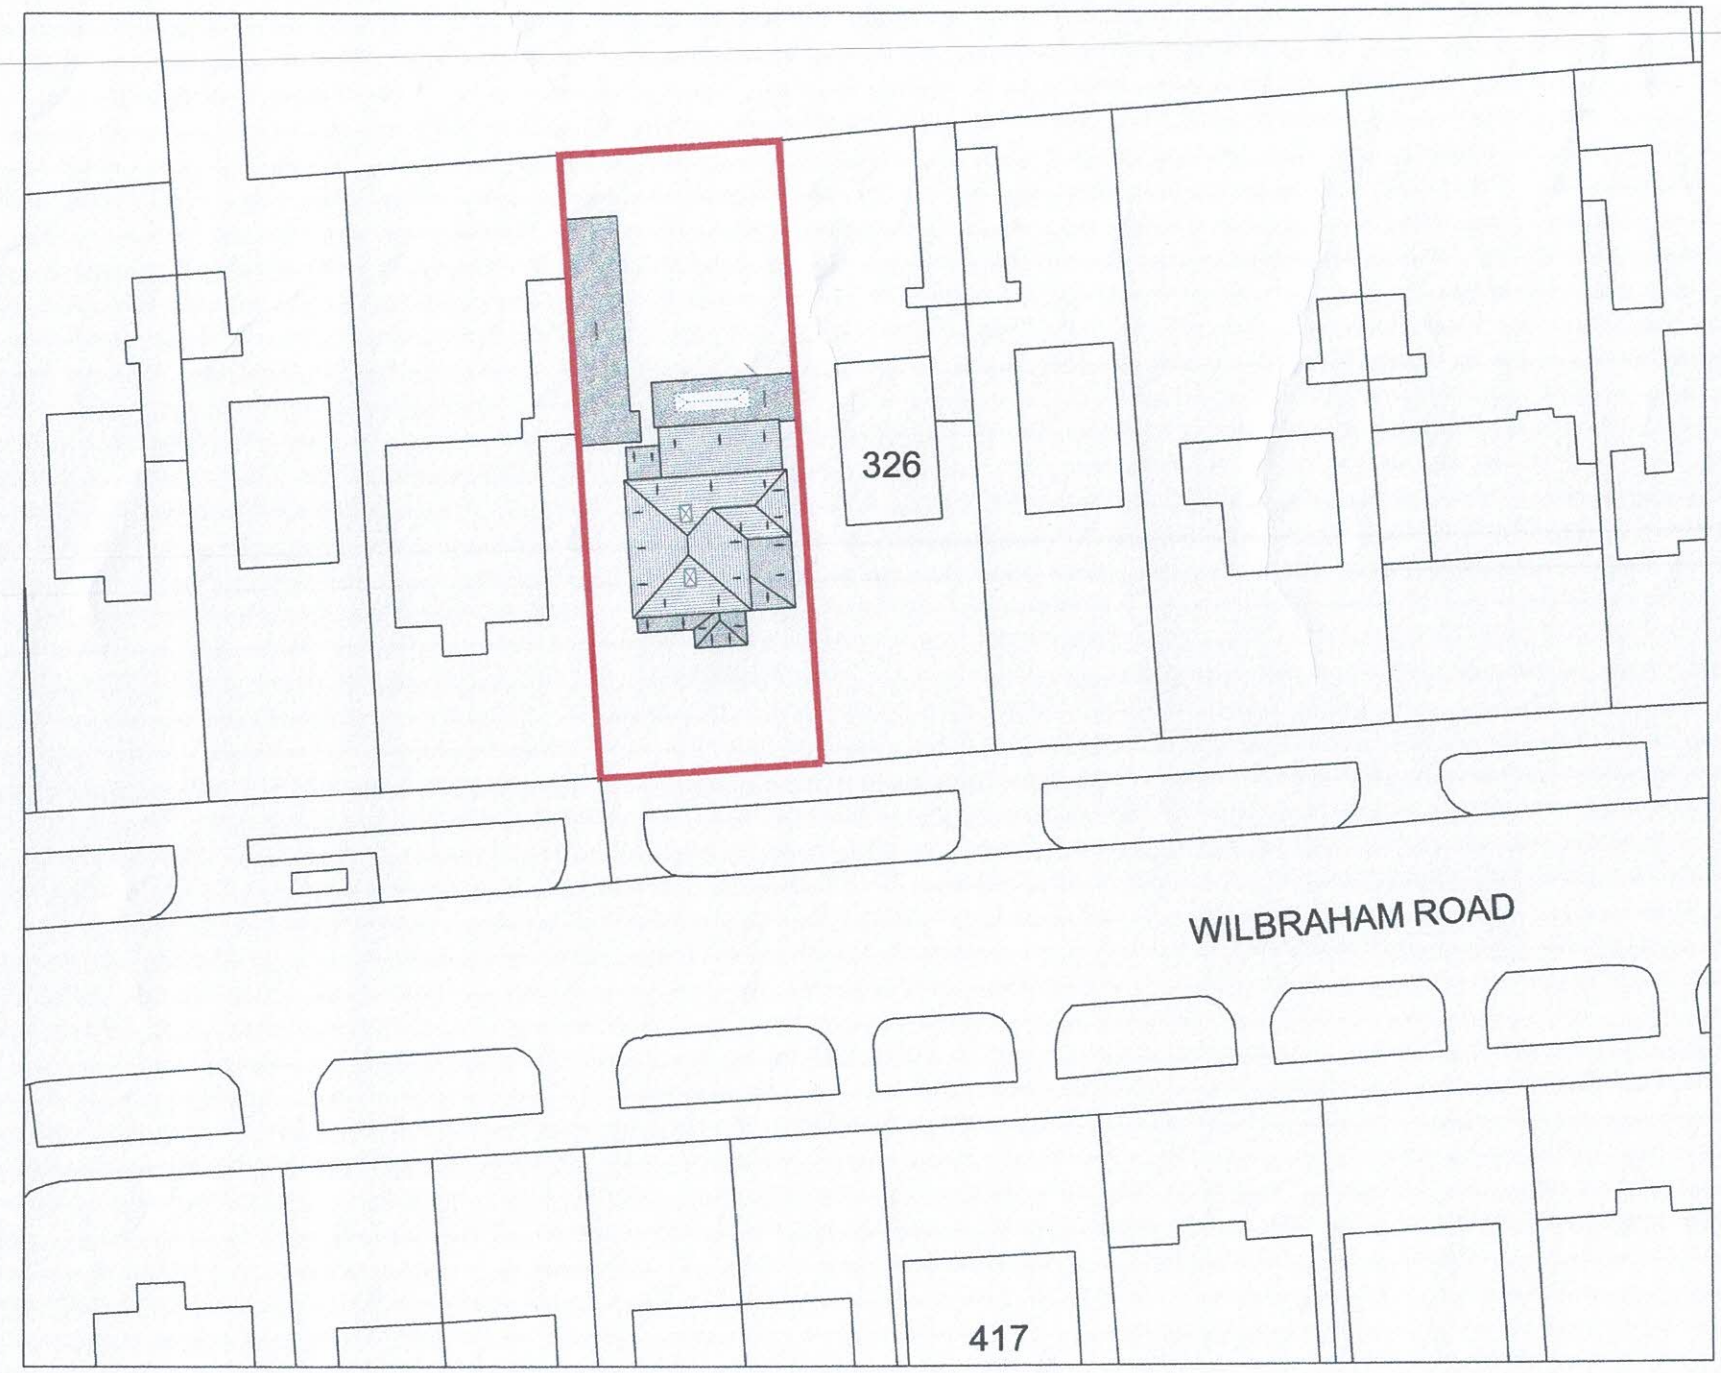


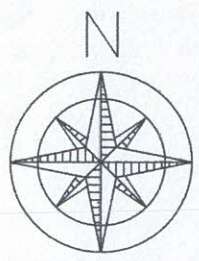

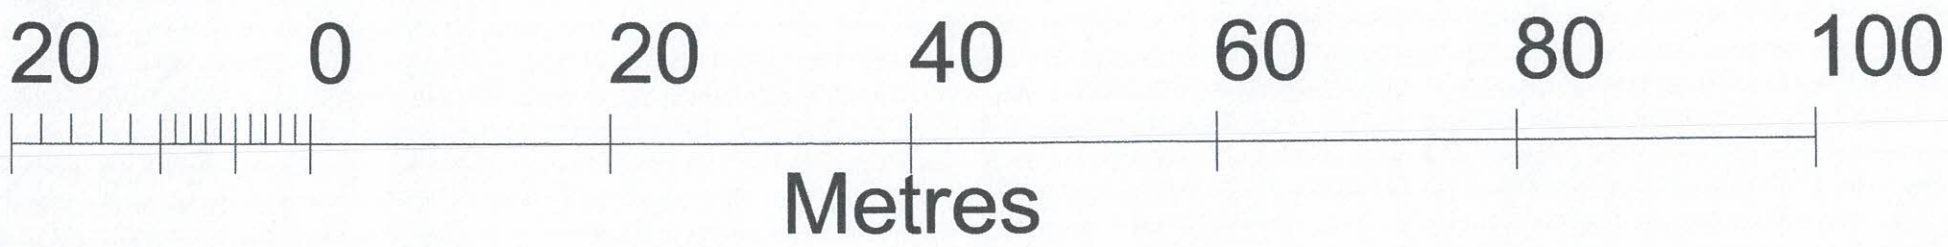

A 25.04.25 DA ISSUE GK AMENDMENT BY	SCALE 1:500@A3	Project :	Sheet Title : EXISTING Site Block Plan	Address : 328 Wilbraham Road MANCHESTER M21 0UX
		Date :		