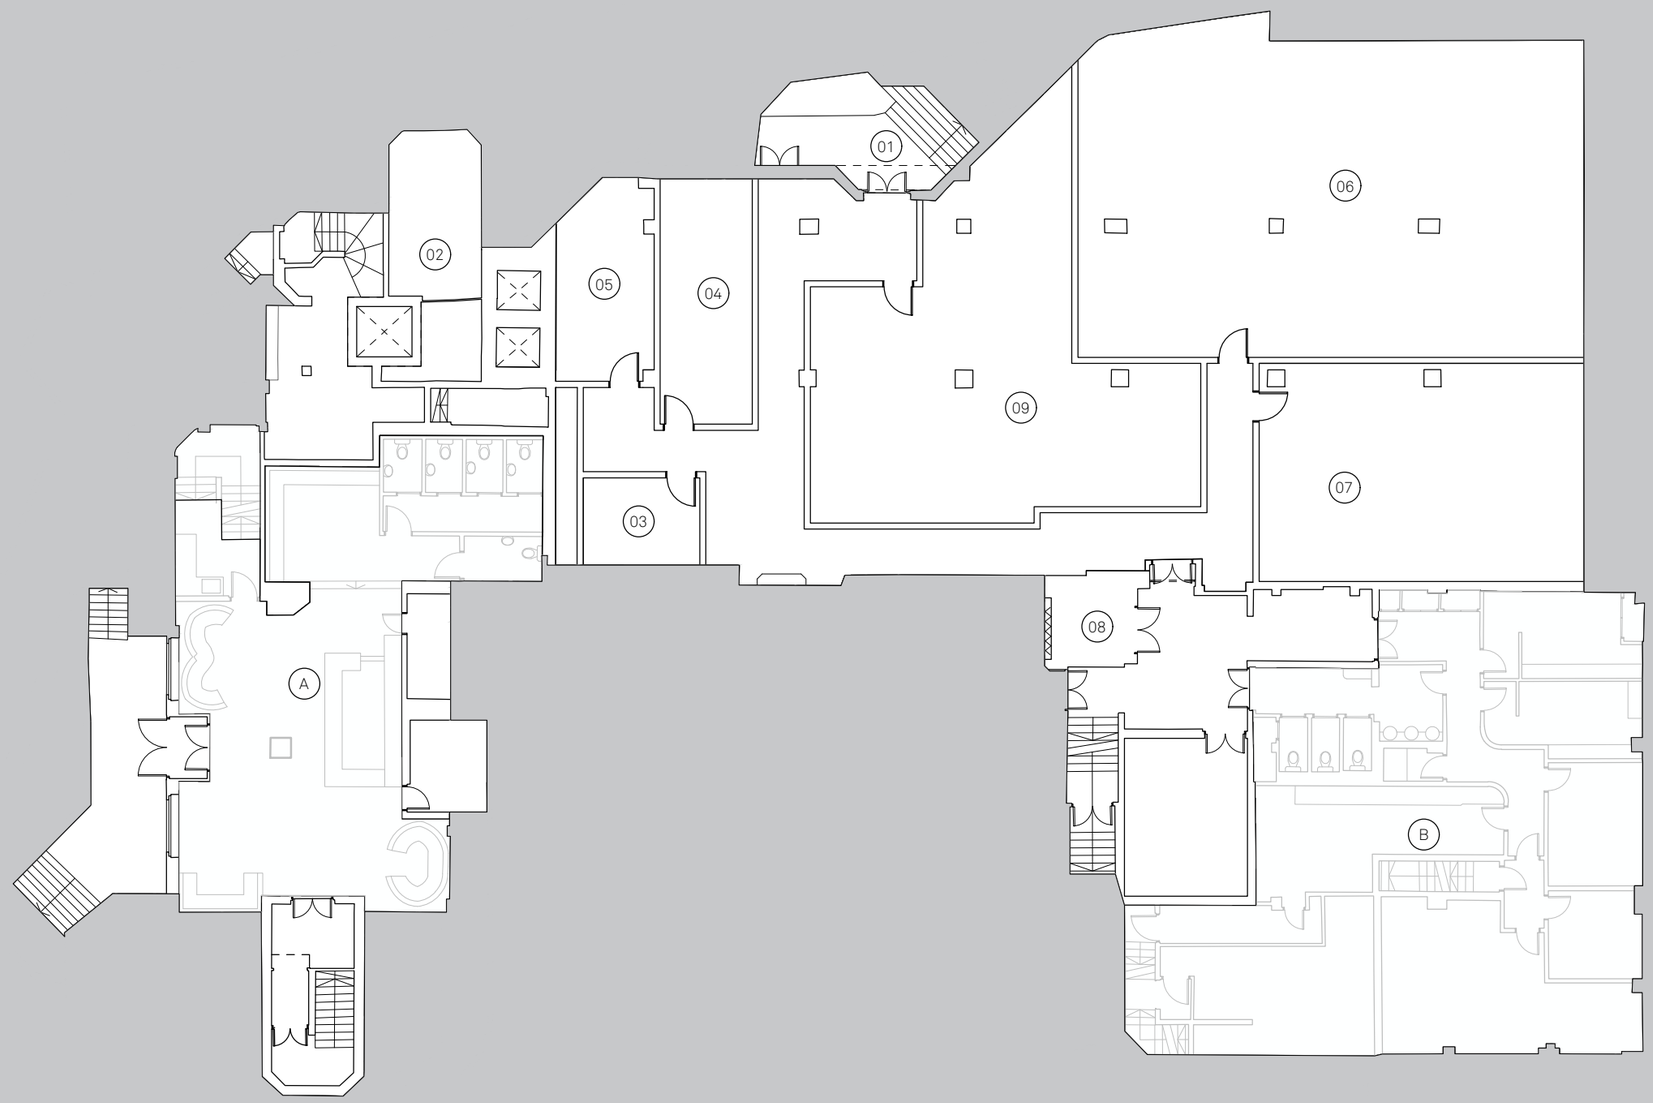


Key:

01 Plant Entrance
02 Substation
03 Comms Room
04 Basement AHU
05 Switchroom
06 Sprinkler Tank Room
07 CWS Tank Room
08 Goods Lift
09 Heating, DWH and Cooling Plant
A Existing Tenant - LS
B Existing Tenant - TF

North:

Project:
Maybrook House Hotel
Deansgate Road

Title:
Basement Floor
General Arrangement Floorplan
Proposed

Status: Planning
Scale: 1:200 @ A3
Date: 28/05/26
Drawing No: 275-JMA-B1-B1-DR-A-022200
Rev: P06

Jon Matthews Architects
Union, 2-10 Albert Square, Manchester, M2 6LW
0161 974 3690

Copyright of this drawing is vested in Jon Matthews Architects and must not be copied or reproduced without written consent. Figured dimensions only are to be taken from this drawing. Do not scale from this drawing. For full company disclosure please visit www.jonmatthewsarchitects.com