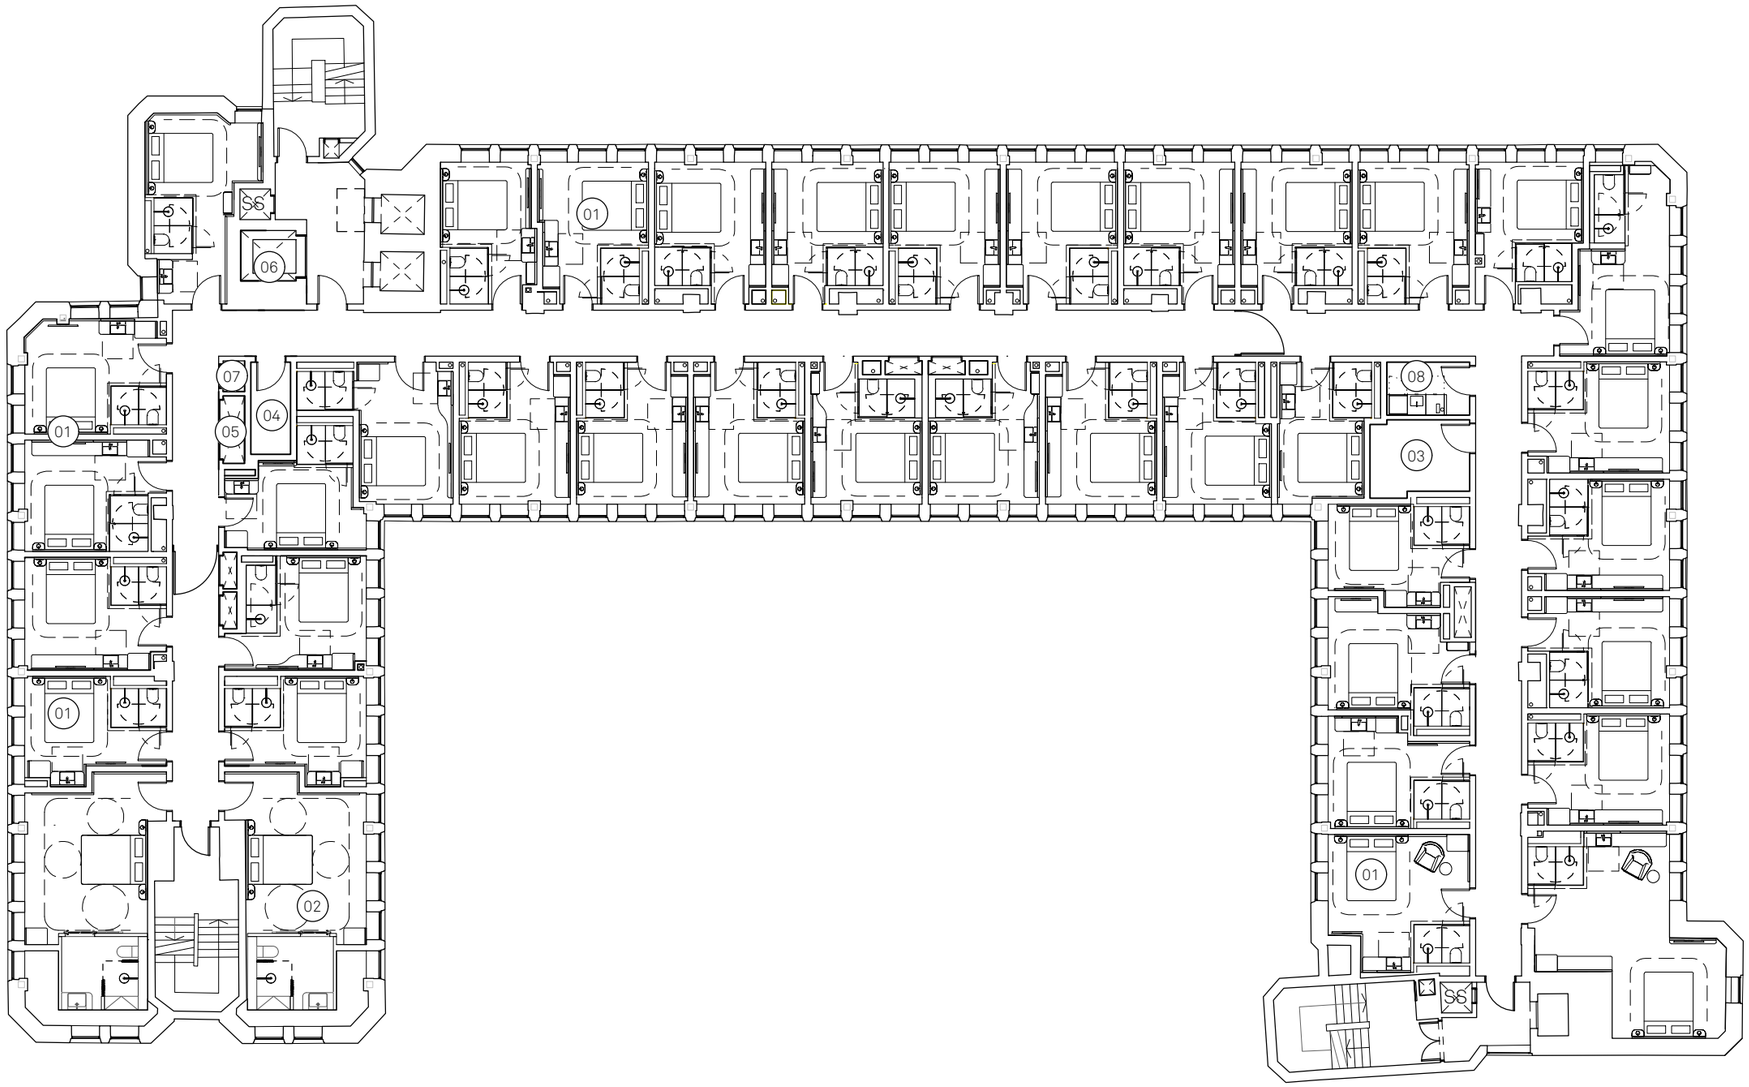


Key:

01 Typical Room
02 Accessible Room
03 Housekeeping
04 IT/Electrical
05 Mechanical Riser
06 Proposed Lift
07 Essential Services Riser
08 Galley

North:

Project:
Maybrook House Hotel
Deansgate Road

Title:
3rd to 6th Floor
General Arrangement Floorplan
Proposed

Status: Planning
Scale: 1:200 @ A3
Date: 28/05/26
Drawing No: 275-JMA-B1-03-DR-A-022203
Rev: P09

Jon Matthews Architects
Union, 2-10 Albert Square, Manchester, M2 6LW
0161 974 3690

Copyright of this drawing is vested in Jon Matthews Architects and must not be copied or reproduced without written consent. Figured dimensions only are to be taken from this drawing. Do not scale from this drawing. For full company disclosure please visit www.jonmatthewsarchitects.com